F.A.P. RTE.	SECTION	COUNTY	TOTAL SHEETS	SHEET NO.
315	55-2	McDONOUGH	1025	136
STA. 233+00		TO STA. 245+00		
FED. ROAD DIST. NO. 4	ILLINOIS	FED. AID PROJECT		

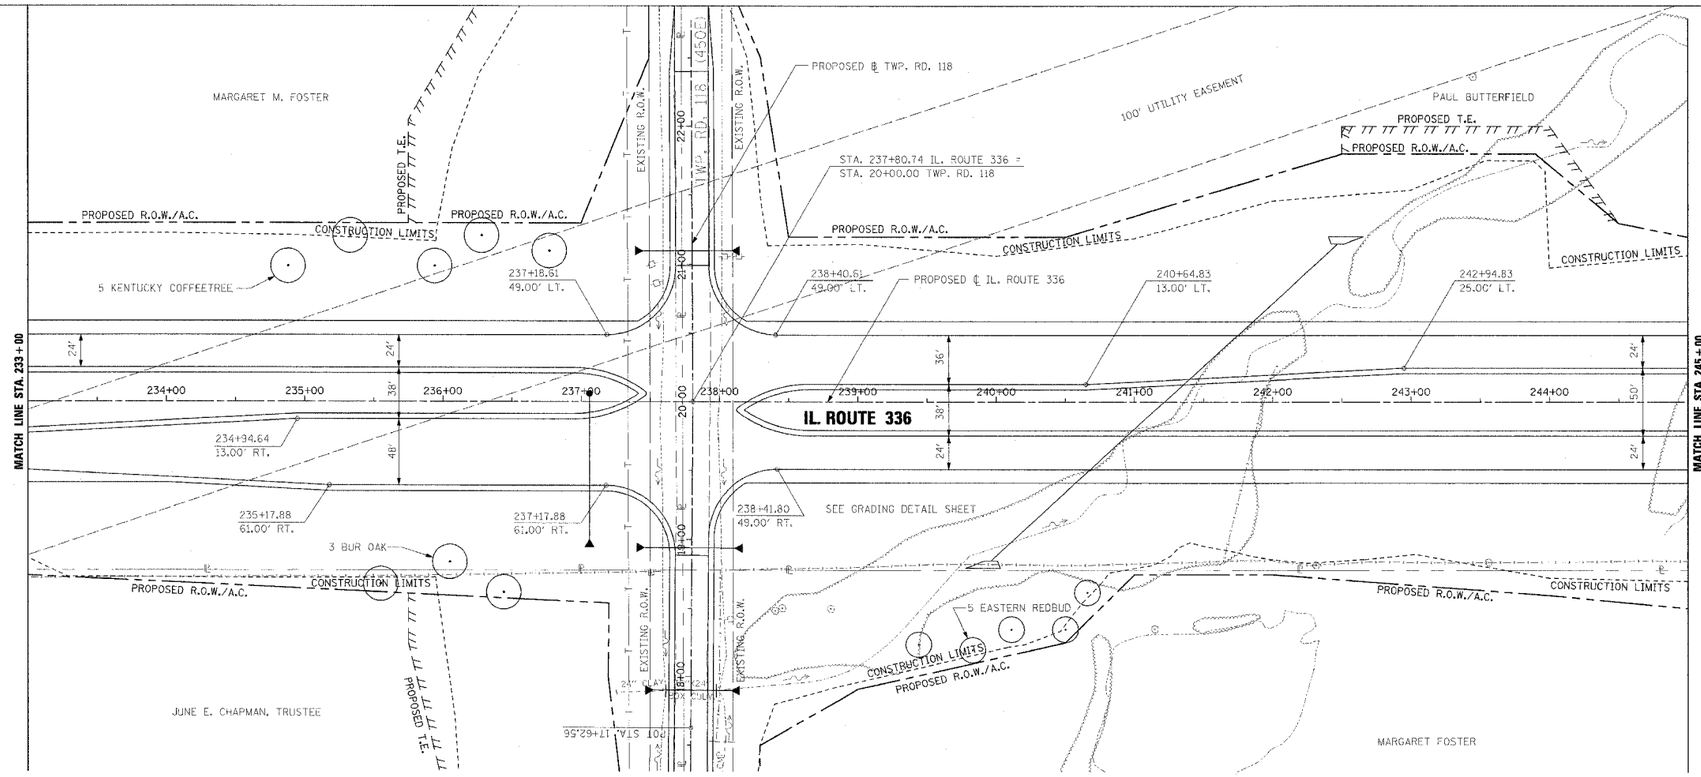

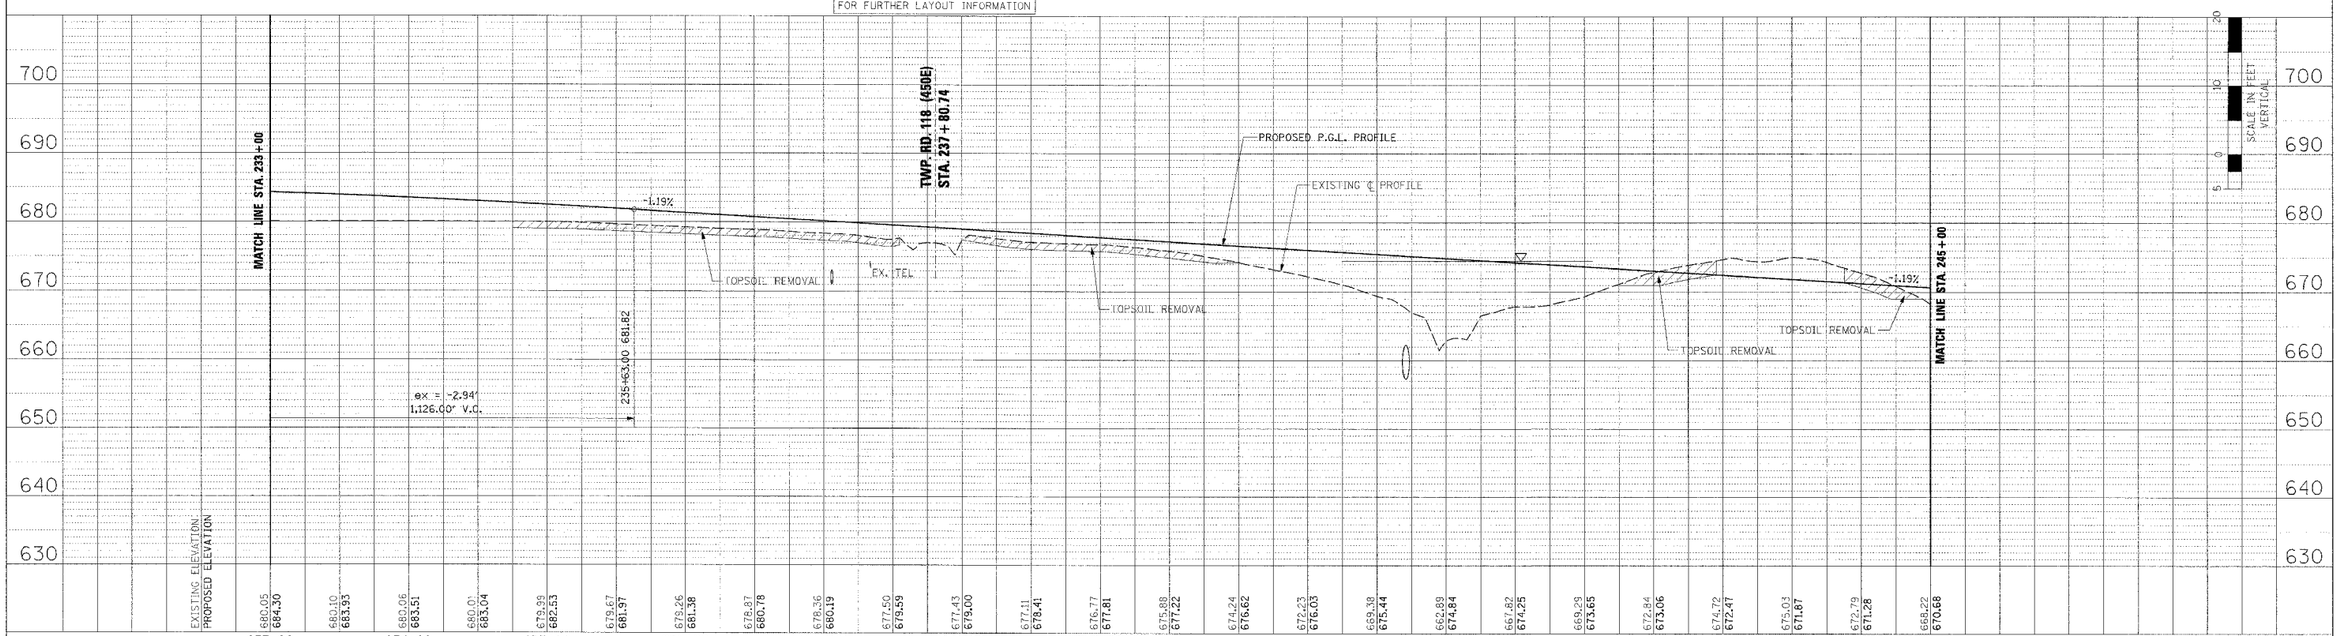

ROADWAY PLAN AND PROFILE – IL. ROUTE 336 – STA. 233+00 TO STA. 245+00

336rd11.dgn 3/30/2006 5:19:13 AM