F.A.P. RTE.	SECTION	COUNTY	TOTAL SHEETS	SHEET NO.
315	55-2	McDONOUGH	1025	138
STA. 257+00		TO STA. 269+00		
FED. ROAD DIST. NO. 4	ILLINOIS	FED. AID PROJECT		

PLAN
SURVEYED
PLOTTED
QUANTITIES CHECKED
ILL. OF MAT. CHECKED
NOTE BOOK
NO.
CADD FILE NAME
BY
DATE

PROFILE
SURVEYED
PLOTTED
QUANTITIES CHECKED
SML. NOTED
NOTE BOOK
NO.
STRUCTURE NOTATNS CHKD
BY
DATE

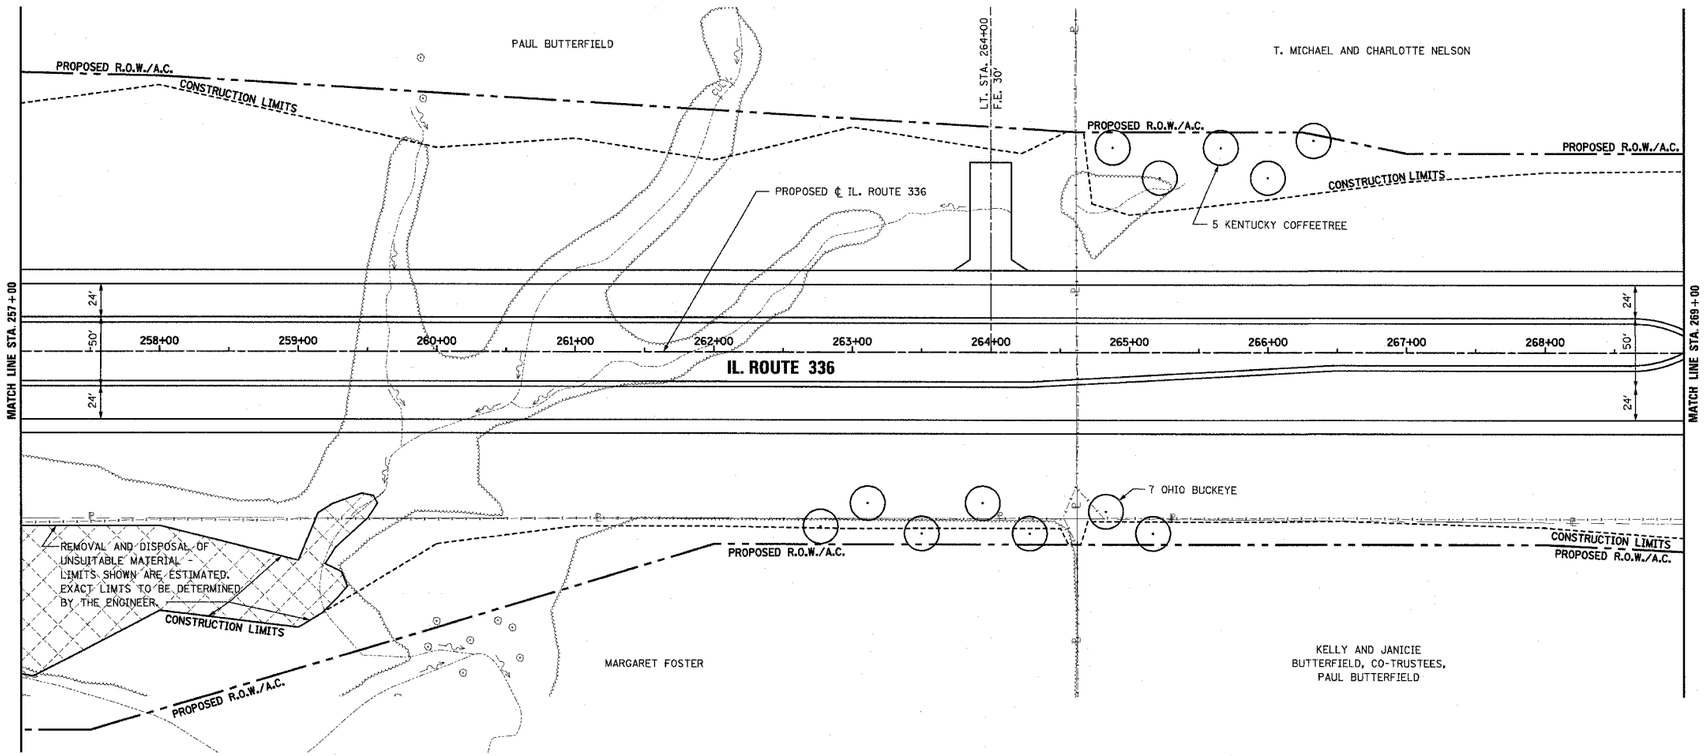

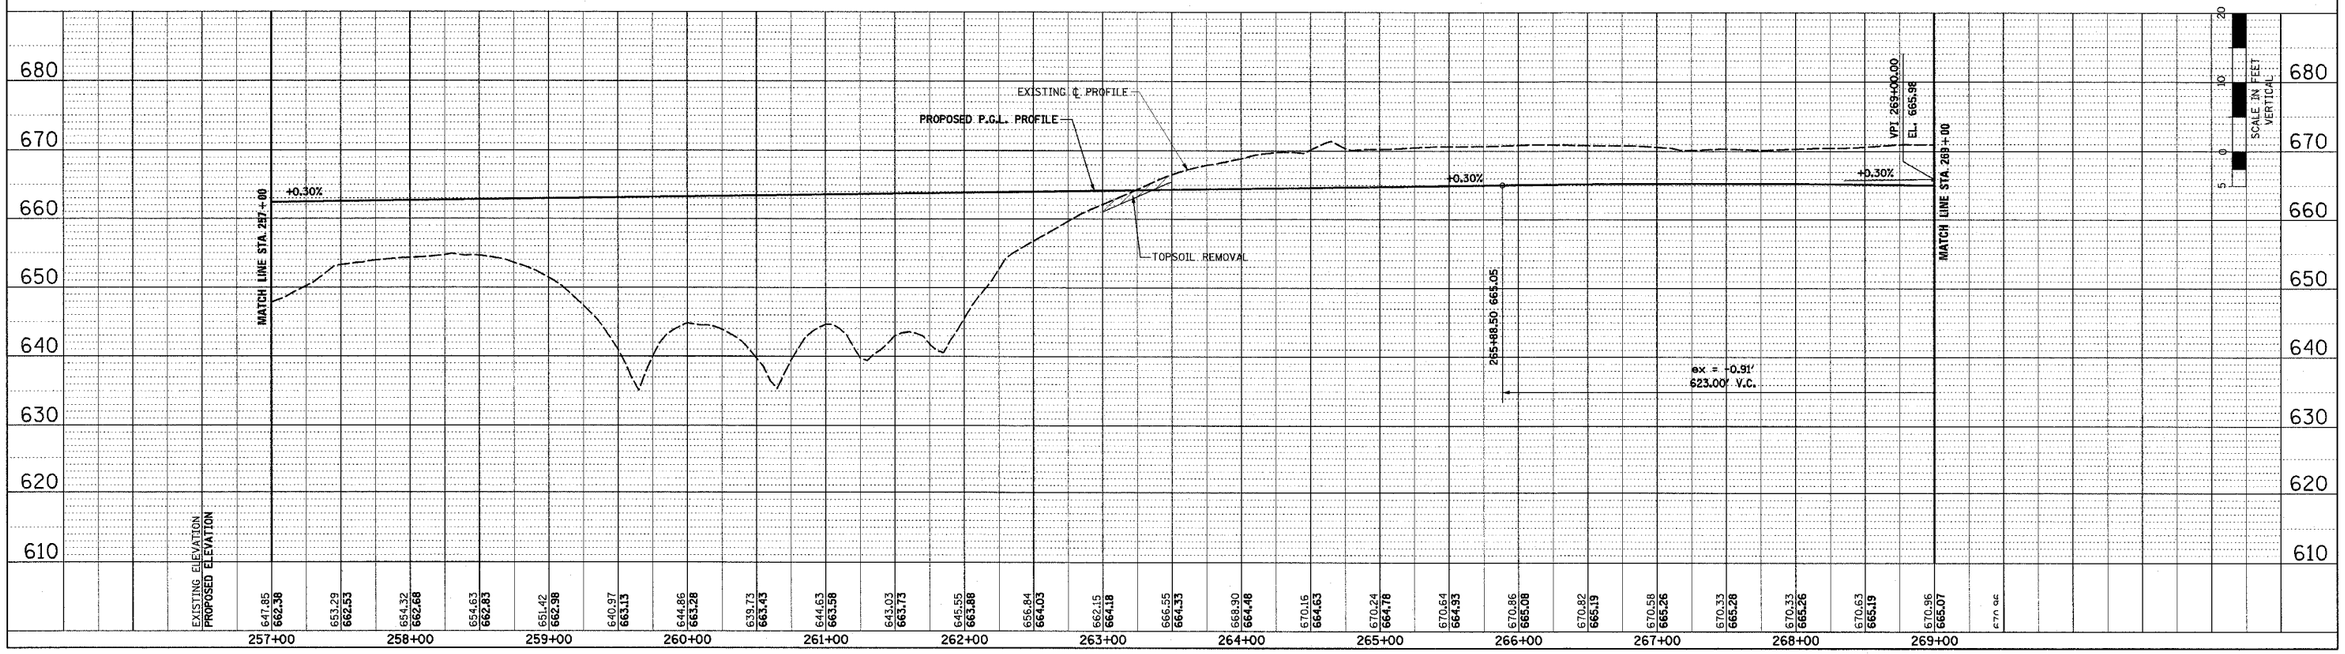

ROADWAY PLAN AND PROFILE – IL. ROUTE 336 – STA. 257+00 TO STA. 269+00

3306012.dgn 4/17/2008 7:31:41 AM