F.A.P. RTE.	SECTION	COUNTY	TOTAL SHEETS	SHEET NO.
315	55-2	McDONOUGH	1025	172
STA. 0+00		TO STA. 10+00		
FED. ROAD DIST. NO. 4	ILLINOIS	FED. AID PROJECT		

NOTE:
ACCESS CONTROL FENCE TO BE PLACED 15' TO 20' OFF ℄ OF SERVICE DRIVE AS REQUIRED TO KEEP FENCE OUT OF DITCH ⅊.

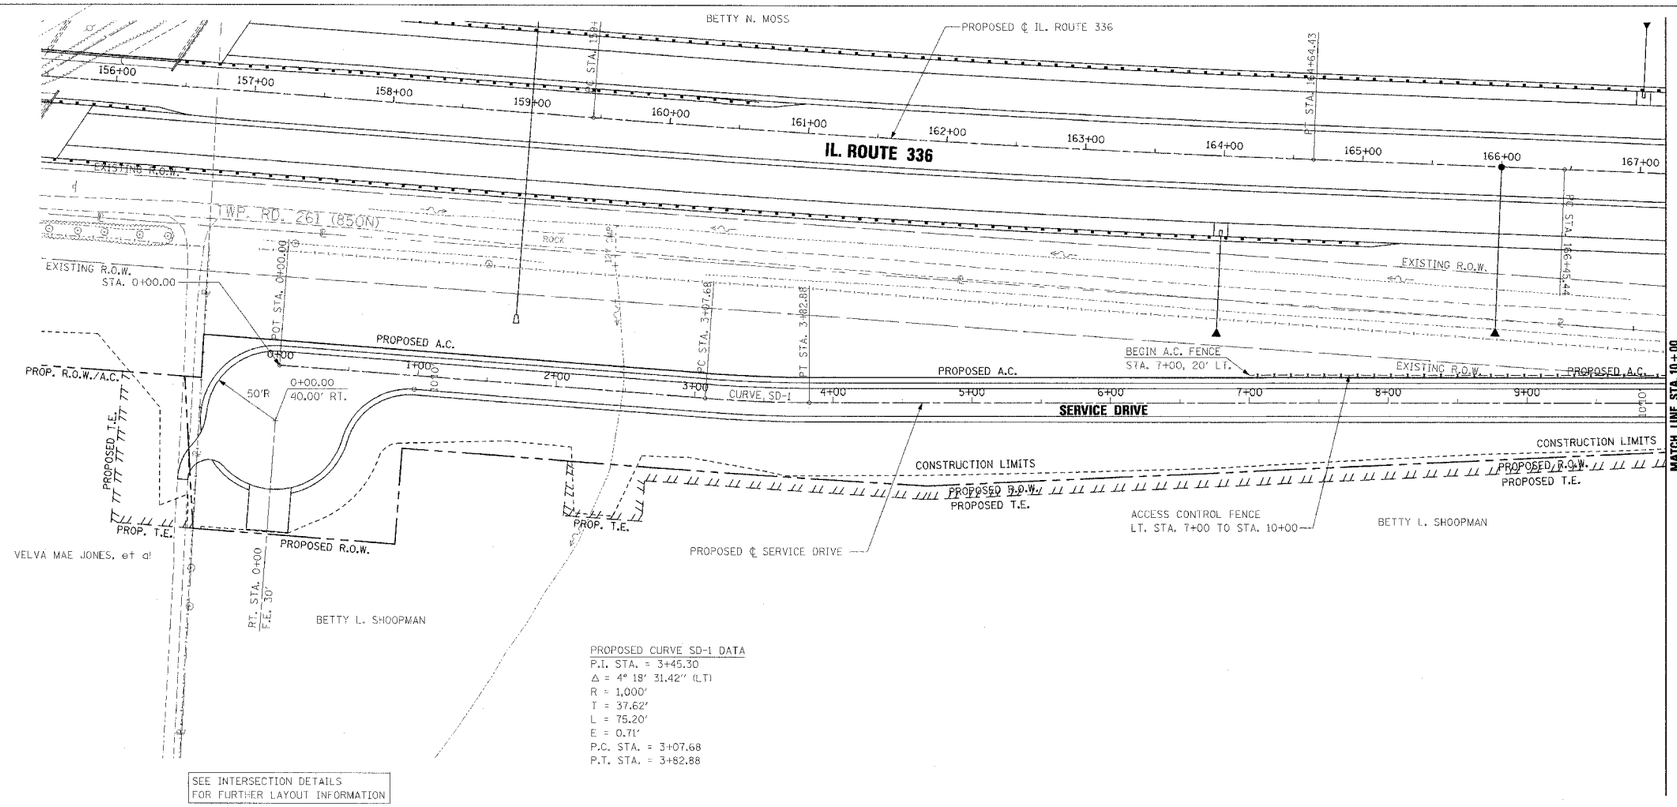

PROPOSED CURVE SD-1 DATA
P.I. STA. = 3+45.30
Δ = 4° 18' 31.42" (LT)
R = 1,000'
T = 37.62'
L = 75.20'
E = 0.71'
P.C. STA. = 3+07.68
P.T. STA. = 3+82.88

N

25 0 50 100
SCALE IN FEET
HORIZONTAL

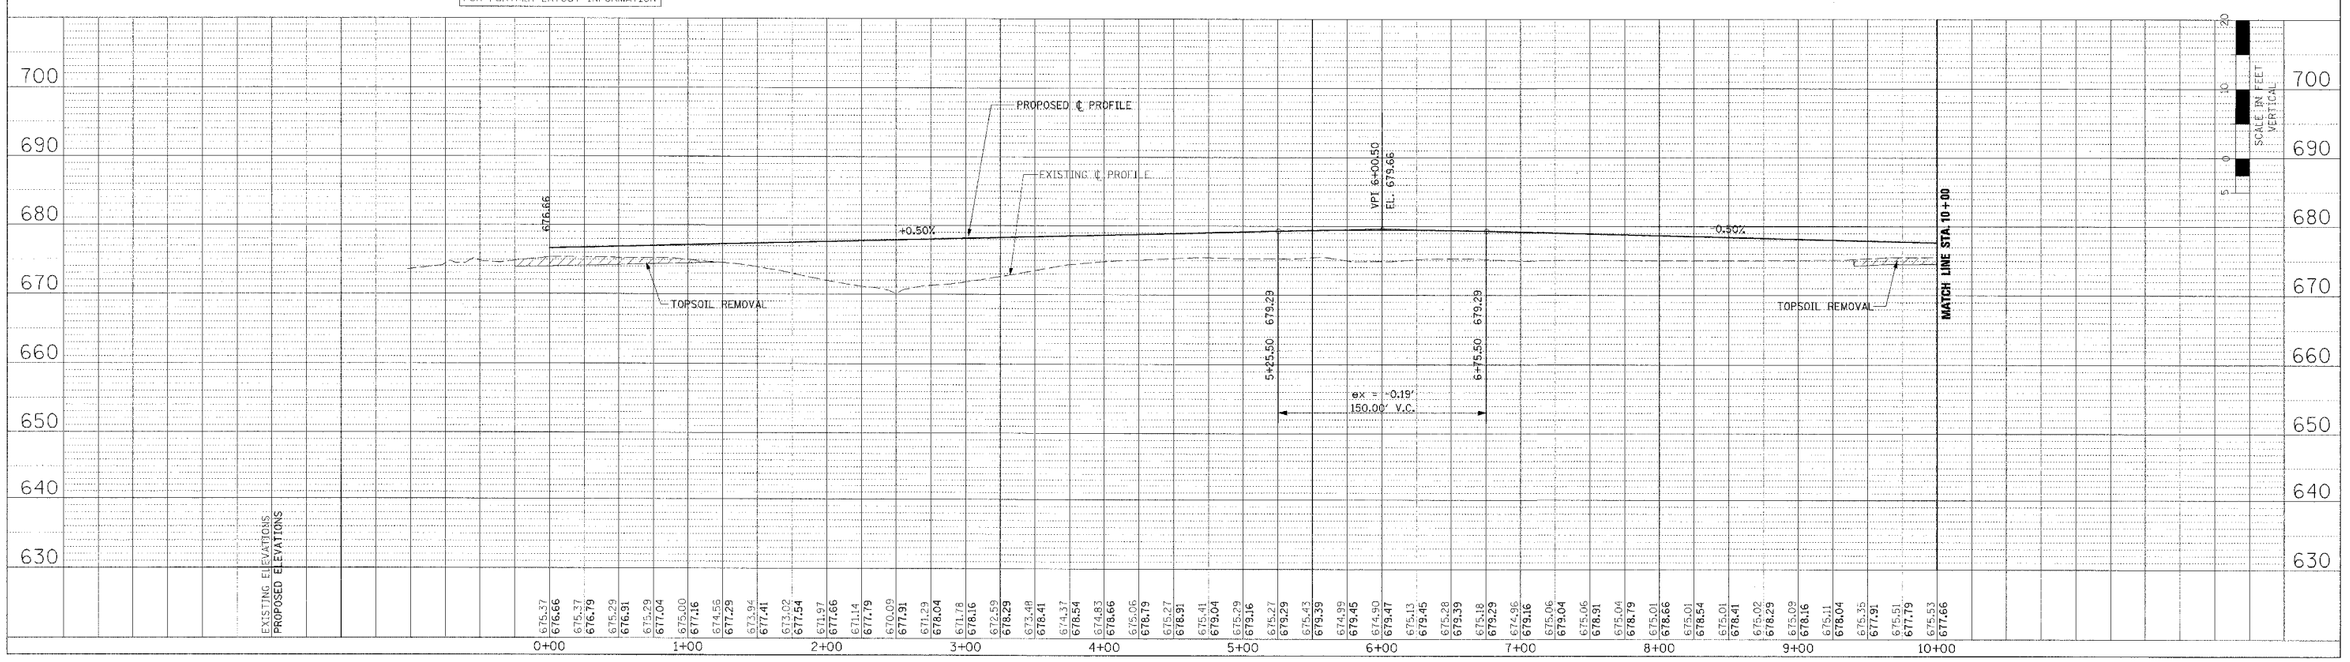

ROADWAY PLAN AND PROFILE – SERVICE DRIVE – STA. 0+00 TO STA. 10+00

PLAN: SURVEYED | BY | DATE
NOTE BOOK | A.COMENT CHECKED | BY | DATE
NO. | STA. TAKEN | STA. PLOTTED | STA. WRITTEN | STA. FILE NAME

PROFILE: SURVEYED | BY | DATE
NOTE BOOK | GRADES CHECKED | BY | DATE
NO. | STA. TAKEN | STA. WRITTEN | SIGNATURE NOTE-TAKER

scr-001.dgn 3/30/2006 5:24:05 AM