F.A.P. RTE.	SECTION	COUNTY	TOTAL SHEETS	SHEET NO.
315	55-2	McDONOUGH	1025	188
STA. 139+00		TO STA. 151+00		
FED. ROAD DIST. NO. 4	ILLINOIS	FED. AID PROJECT		

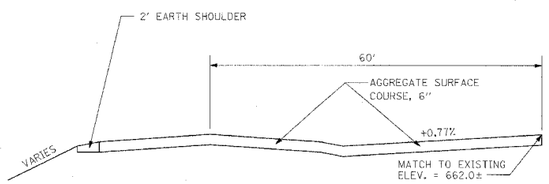

F.E. RT. STA. 13+54

NOT TO SCALE

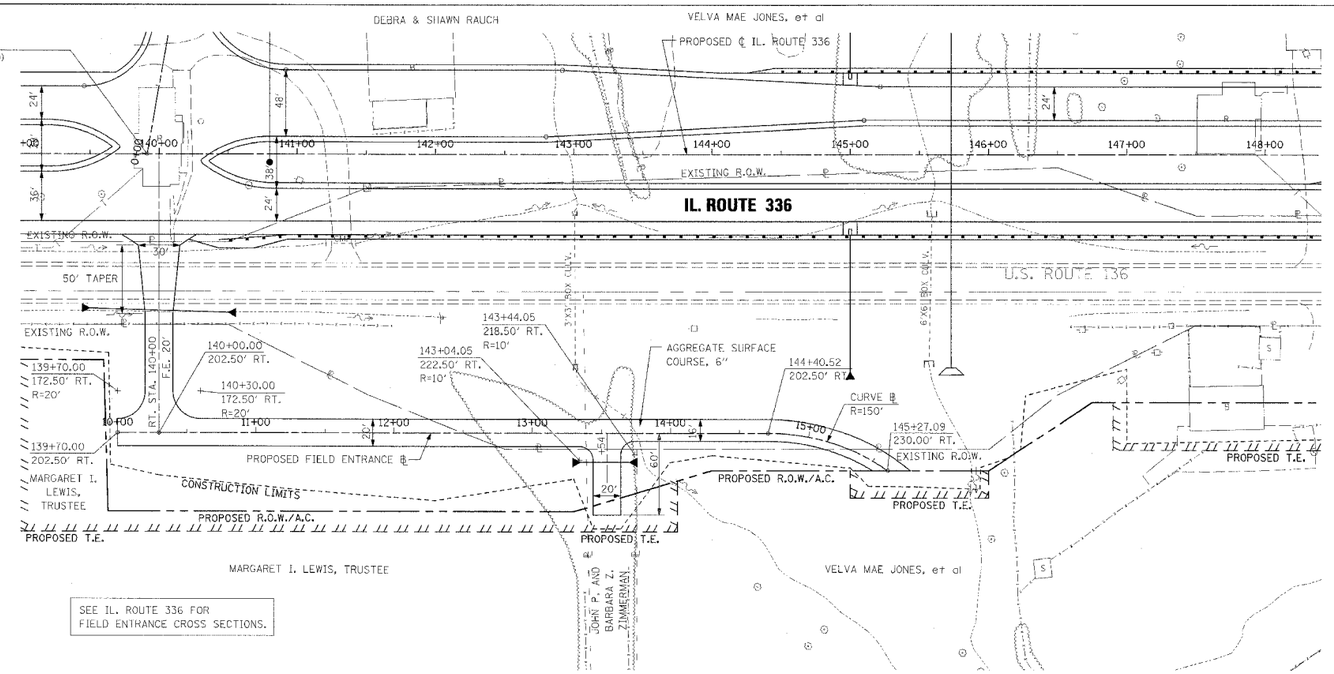

SCALE IN FEET HORIZONTAL

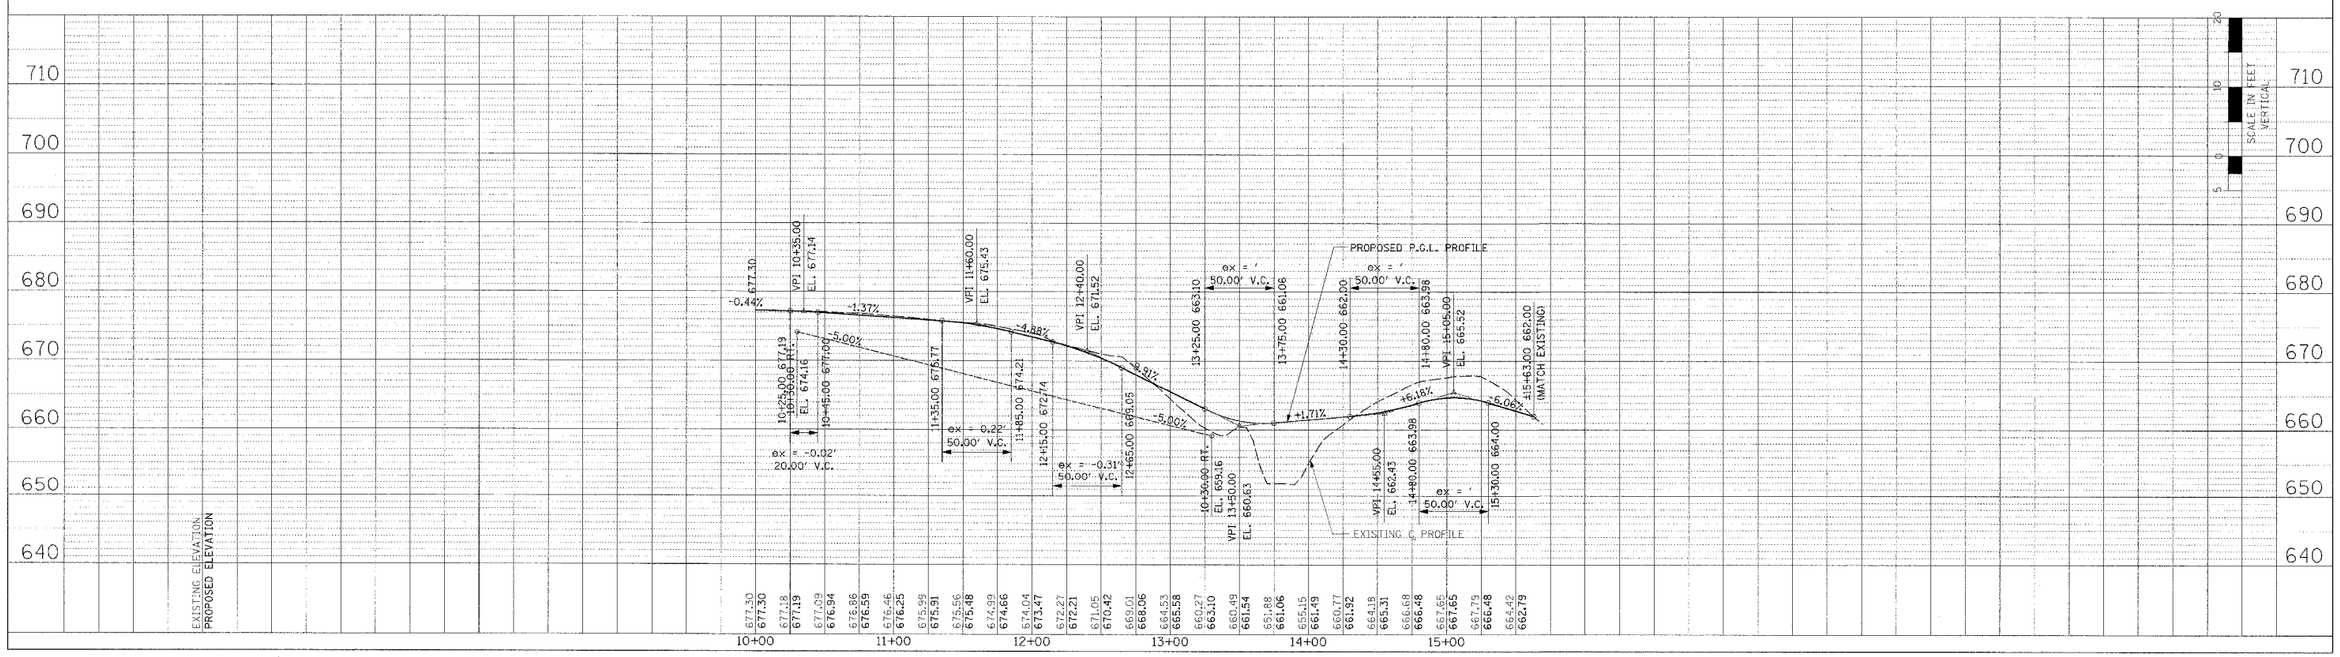

ROADWAY PLAN AND PROFILE – FIELD ENTRANCE AT IL. ROUTE 336 – STA. 140+00 RT.

FE140R001.dgn 3/30/2006 6:25:05 AM