F.A.P. RTE.	SECTION	COUNTY	TOTAL SHEETS	SHEET NO.
315	55-2	McDONOUGH	1025	207
STA. 329+00		TO STA. 341+00		
FED. ROAD DIST. NO. 4	ILLINOIS	FED. AID PROJECT		

PERMANENT EROSION CONTROL LEGEND

AGGREGATE DITCH (TO BE PLACED UPON COMPLETION OF DITCH CUT)

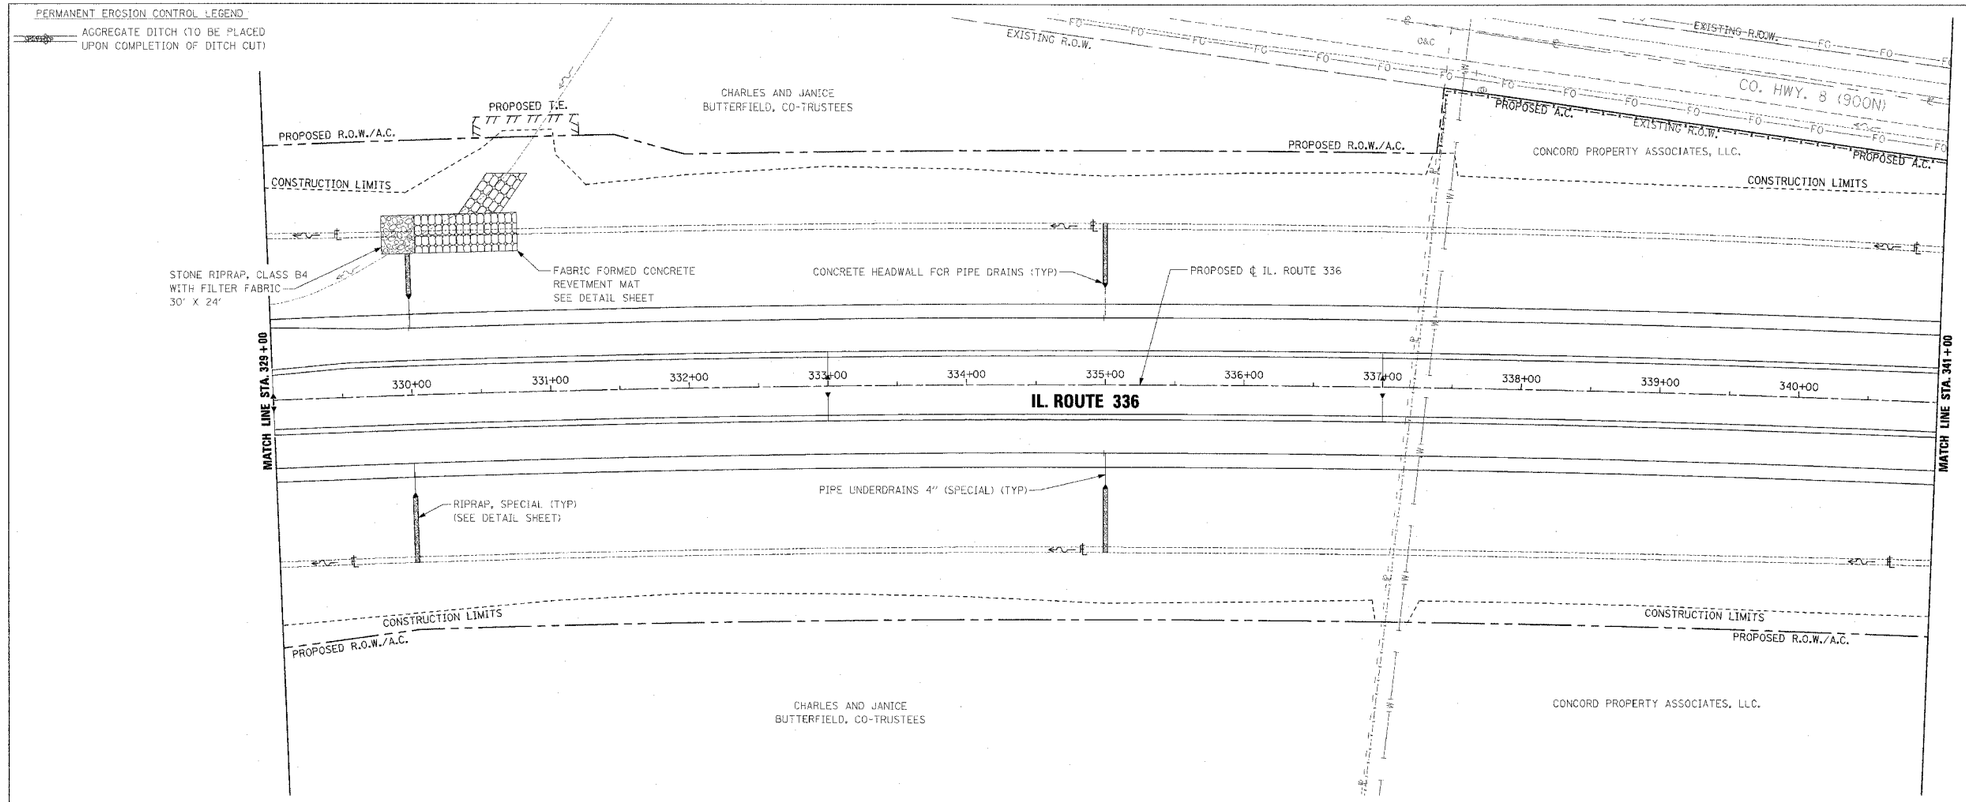

PIPE UNDERDRAINS 4"

WB OUTSIDE EOP LT. STA. 329+00 TO STA. 330+00
WB OUTSIDE EOP LT. STA. 330+00 TO STA. 335+00
WB OUTSIDE EOP LT. STA. 335+00 TO STA. 341+00
WB INSIDE EOP LT. STA. 329+00 TO STA. 333+00
WB INSIDE EOP LT. STA. 333+00 TO STA. 337+00
WB INSIDE EOP LT. STA. 337+00 TO STA. 341+00
EB INSIDE EOP RT. STA. 329+00 TO STA. 333+00
EB INSIDE EOP RT. STA. 333+00 TO STA. 337+00
EB INSIDE EOP RT. STA. 337+00 TO STA. 341+00
EB OUTSIDE EOP RT. STA. 329+00 TO STA. 335+00
EB OUTSIDE EOP RT. STA. 335+00 TO STA. 341+00

PIPE UNDERDRAINS 4" (SPECIAL)

WB OUTSIDE LT. STA. 330+00, 21' @ 1.00% SLOPE
WB OUTSIDE LT. STA. 335+00, 22' @ 1.00% SLOPE
WB INSIDE LT. STA. 333+00, 17' @ 1.00% SLOPE
WB INSIDE LT. STA. 337+00, 17' @ 1.00% SLOPE
EB INSIDE RT. STA. 333+00, 17' @ 1.00% SLOPE
EB INSIDE RT. STA. 337+00, 17' @ 1.00% SLOPE
EB OUTSIDE RT. STA. 330+00, 21' @ 1.00% SLOPE
EB OUTSIDE RT. STA. 335+00, 22' @ 1.00% SLOPE

CONCRETE HEADWALL FOR PIPE DRAINS

WB OUTSIDE STA. 330+00, 70' LT., INV. ELEV. = 676.37
WB OUTSIDE STA. 335+00, 71' LT., INV. ELEV. = 677.67
WB INSIDE STA. 333+00, 8' LT., INV. ELEV. = 677.41
WB INSIDE STA. 337+00, 8' LT., INV. ELEV. = 678.52
EB INSIDE STA. 333+00, 8' RT., INV. ELEV. = 677.41
EB INSIDE STA. 337+00, 8' RT., INV. ELEV. = 678.52
EB OUTSIDE STA. 330+00, 70' RT., INV. ELEV. = 676.37
EB OUTSIDE STA. 335+00, 71' RT., INV. ELEV. = 677.67

N

SEE PIPE UNDERDRAIN SHEETS FOR PIPE UNDERDRAINS 4" PROFILES AND INVERTS AT EDGE OF PAVEMENT

25 0 50 100
SCALE IN FEET HORIZONTAL

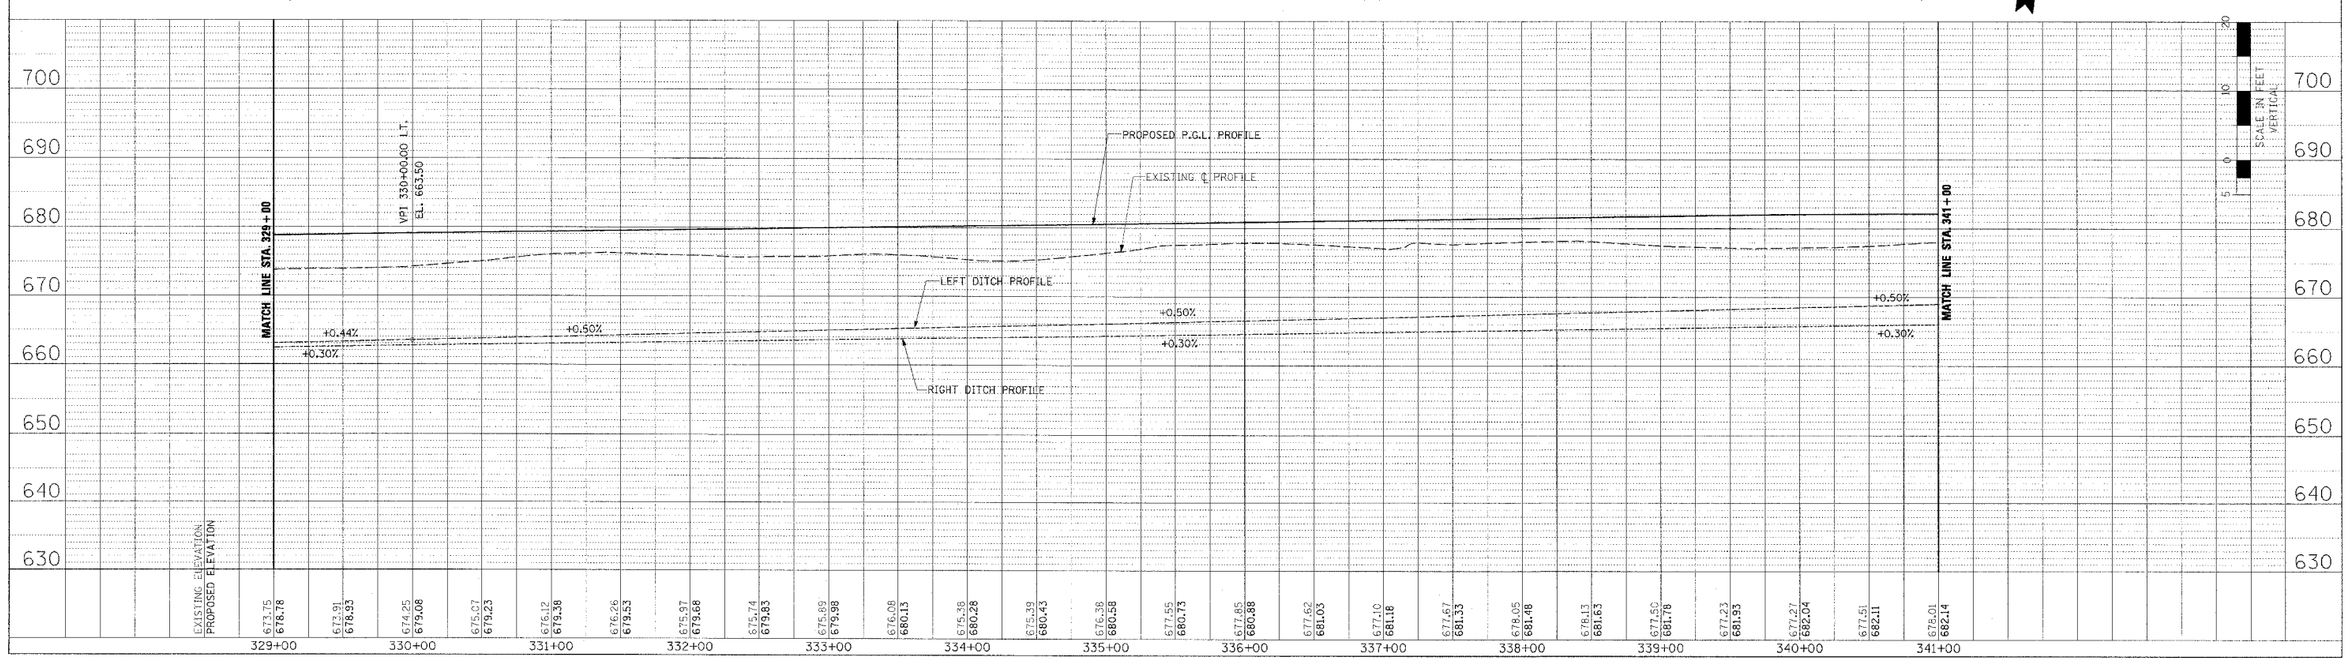

DRAINAGE PLAN AND PROFILE – IL. ROUTE 336 – STA. 329+00 TO STA. 341+00

PLAN | SURVEYED | DRAWN BY | NOTE BOOK | ALIGNMENT CHECKED | DATE | BY | DATE

PROFILE | SURVEYED | DRAWN BY | NOTE BOOK | ALIGNMENT CHECKED | DATE | BY | DATE

336dr19.dgn 3/30/2006 2:51:20 PM