F.A.P. RTE.	SECTION	COUNTY	TOTAL SHEETS	SHEET NO.
315	55-2	McDONOUGH	1025	212
STA. 387+00		TO STA. 399+00		
FED. ROAD DIST. NO. 4	ILLINOIS	FED. AID PROJECT		

PERMANENT EROSION CONTROL LEGEND

AGGREGATE DITCH (TO BE PLACED UPON COMPLETION OF DITCH CUT)

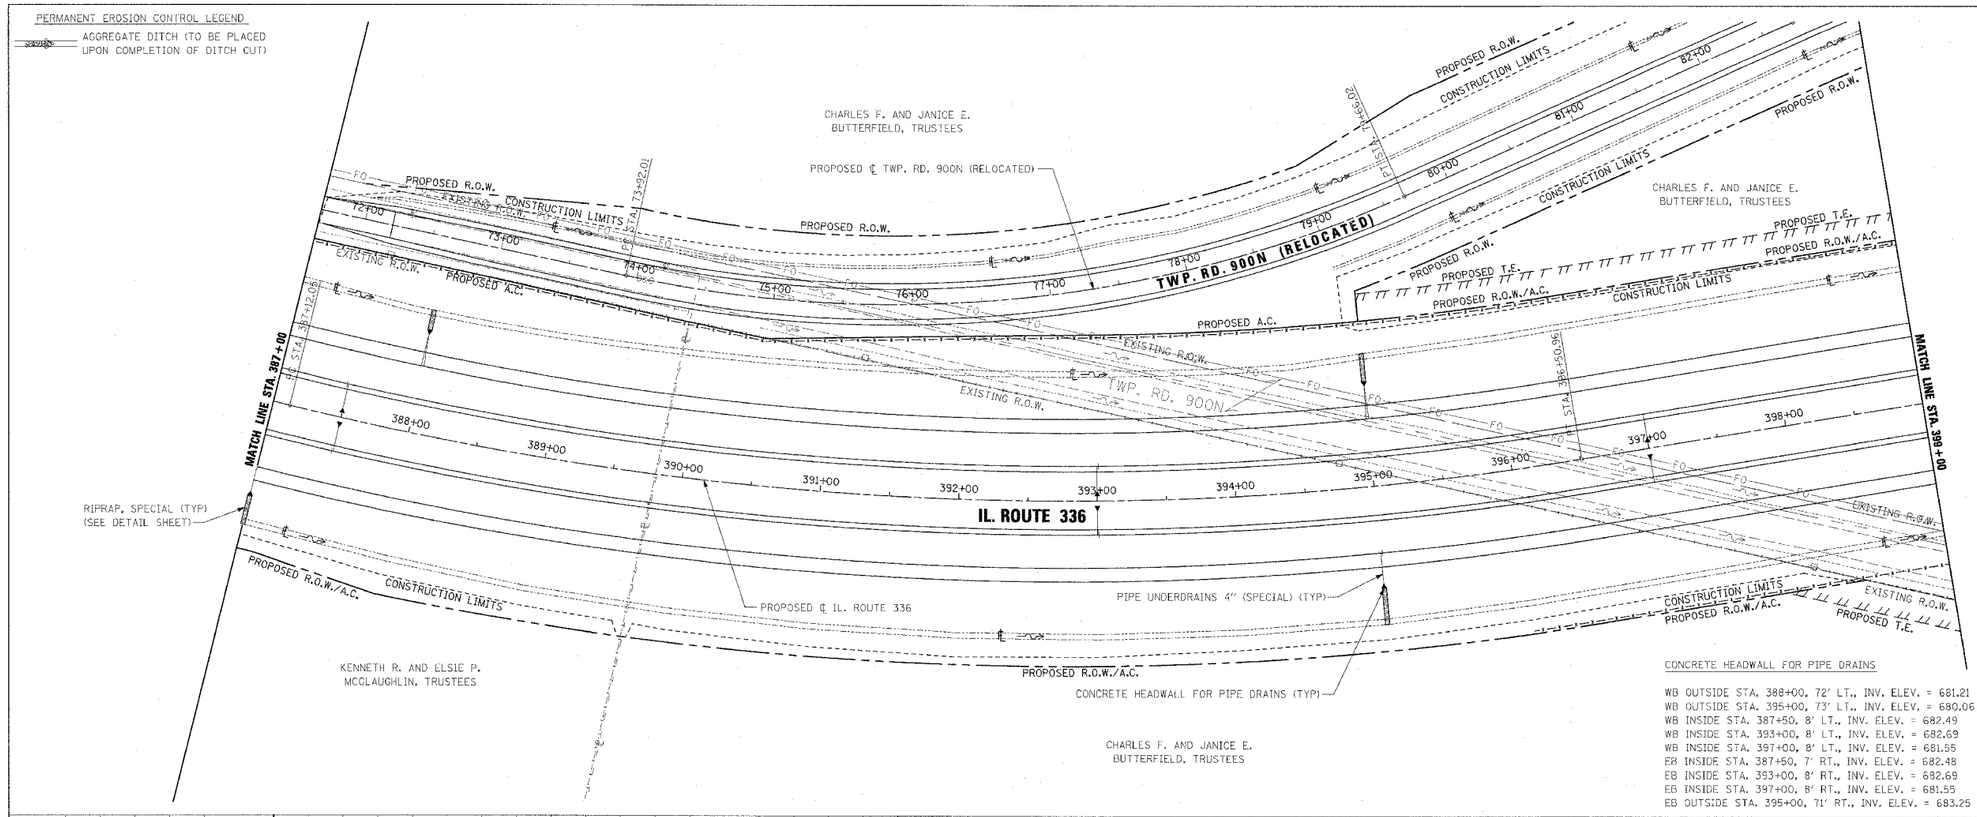

PIPE UNDERDRAINS 4"

WB OUTSIDE EOP LT. STA. 387+00 TO STA. 388+00
WB OUTSIDE EOP LT. STA. 388+00 TO STA. 395+00
WB OUTSIDE EOP LT. STA. 395+00 TO STA. 399+00
WB INSIDE EOP LT. STA. 387+00 TO STA. 387+50
WB INSIDE EOP LT. STA. 387+50 TO STA. 393+00
WB INSIDE EOP LT. STA. 393+00 TO STA. 397+00
WB INSIDE EOP LT. STA. 397+00 TO STA. 399+00
EB INSIDE EOP RT. STA. 387+00 TO STA. 387+50
EB INSIDE EOP RT. STA. 387+50 TO STA. 393+00
EB INSIDE EOP RT. STA. 393+00 TO STA. 397+00
EB INSIDE EOP RT. STA. 397+00 TO STA. 399+00
EB OUTSIDE EOP RT. STA. 387+00 TO STA. 395+00
EB OUTSIDE EOP RT. STA. 395+00 TO STA. 399+00

PIPE UNDERDRAINS 4" (SPECIAL)

WB OUTSIDE LT. STA. 388+00 (W. PIPE), 23' @ 1.74% SLOPE
WB OUTSIDE LT. STA. 388+00 (E. PIPE), 23' @ 1.00% SLOPE
WB OUTSIDE LT. STA. 395+00 (W. PIPE, 24' @ 2.42% SLOPE
WB OUTSIDE LT. STA. 395+00 (E. PIPE), 24' @ 1.00% SLOPE
WB INSIDE LT. STA. 387+50, 17' @ 1.00% SLOPE
WB INSIDE LT. STA. 393+00, 17' @ 1.00% SLOPE
WB INSIDE LT. STA. 397+00, 17' @ 1.00% SLOPE
EB INSIDE RT. STA. 387+50, 18' @ 1.00% SLOPE
EB INSIDE RT. STA. 393+00, 17' @ 1.00% SLOPE
EB INSIDE RT. STA. 397+00, 17' @ 1.00% SLOPE
EB OUTSIDE RT. STA. 395+00, 22' @ 1.00% SLOPE

CONCRETE HEADWALL FOR PIPE DRAINS

WB OUTSIDE STA. 388+00, 72' LT., INV. ELEV. = 681.21
WB OUTSIDE STA. 395+00, 73' LT., INV. ELEV. = 680.06
WB INSIDE STA. 387+50, 8' LT., INV. ELEV. = 682.49
WB INSIDE STA. 393+00, 8' LT., INV. ELEV. = 682.69
WB INSIDE STA. 397+00, 8' LT., INV. ELEV. = 681.55
EB INSIDE STA. 387+50, 7' RT., INV. ELEV. = 682.48
EB INSIDE STA. 393+00, 8' RT., INV. ELEV. = 682.69
EB INSIDE STA. 397+00, 8' RT., INV. ELEV. = 681.55
EB OUTSIDE STA. 395+00, 71' RT., INV. ELEV. = 683.25

N

SEE PIPE UNDERDRAIN SHEETS FOR PIPE UNDERDRAINS 4" PROFILES AND INVERTS AT EDGE OF PAVEMENT

25 0 50 100
SCALE IN FEET HORIZONTAL

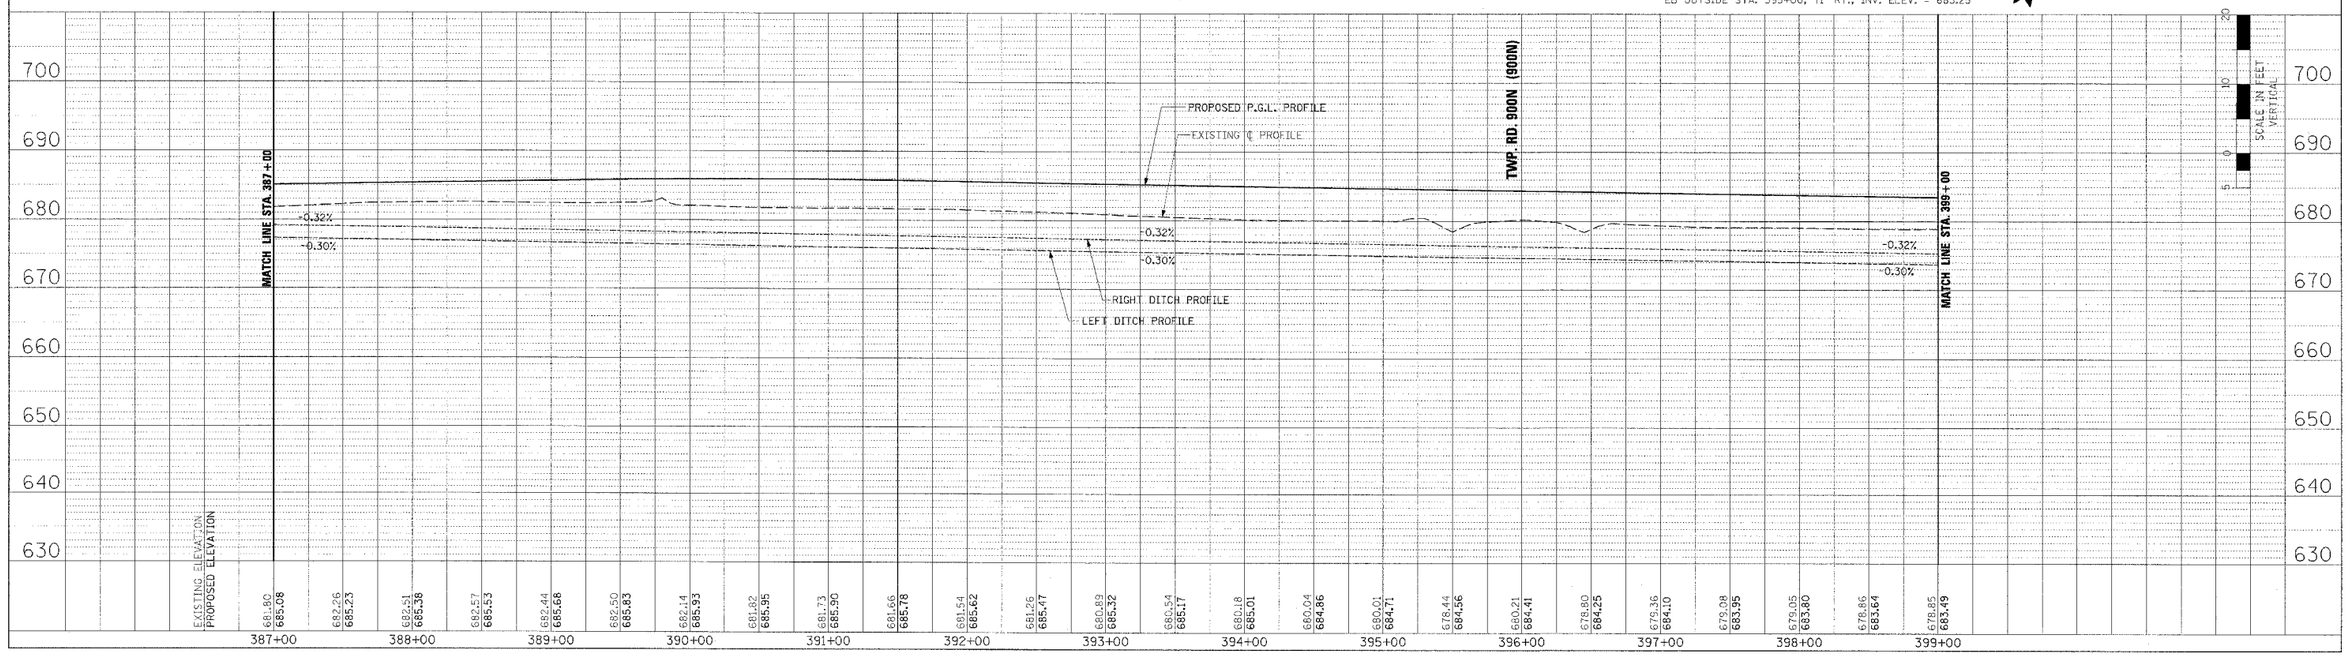

DRAINAGE PLAN AND PROFILE – IL. ROUTE 336 – STA. 387+00 TO STA. 399+00

PLAN		
SURVEYED		BY	DATE
DRAWN			
ALIGNMENT CHECKED			
GRADES CHECKED			
CADD FILE NAME			
NOTE BOOK NO.			

PROFILE			
SURVEYED		BY	DATE
DRAWN			
GRADES CHECKED			
STRUCTURE NOTES CHKD			
NOTE BOOK NO.			

338dr24.dgn 3/30/2006 2:51:42 PM