F.A.P. RTE.	SECTION	COUNTY	TOTAL SHEETS	SHEET NO.
315	55-2	McDONOUGH	1025	227
STA. 10+00	TO STA. 20+00			
FED. ROAD DIST. NO. 4	ILLINOIS	FED. AID PROJECT		

PERMANENT EROSION CONTROL LEGEND

AGGREGATE DITCH (TO BE PLACED UPON COMPLETION OF DITCH CUT)

PIPE UNDERDRAINS 4" (LONGITUDINAL)

RT. EOP STA. 18+50 TO STA. 20+00

SEE PIPE UNDERDRAIN PROFILE SHEETS FOR PIPE UNDERDRAIN PROFILES AND INVERTS AT EDGE OF PAVEMENT.

SEE TRANSVERSE DRAIN DETAIL SHEETS FOR ADDITIONAL PIPE UNDERDRAINS 4" (TRANSVERSE) AND/OR 6" (TRANSVERSE) DETAILS.

PLAN — SURVEYED, PLOTTED, CHECKED, DRAWN, CHECKED, R.M. NOTED, STRUCTURE NOTATIONS CHKD — NOTE BOOK, NO., DATE, BY

PROFILE — SURVEYED, PLOTTED, CHECKED, R.M. NOTED, STRUCTURE NOTATIONS CHKD — NOTE BOOK, NO., DATE, BY

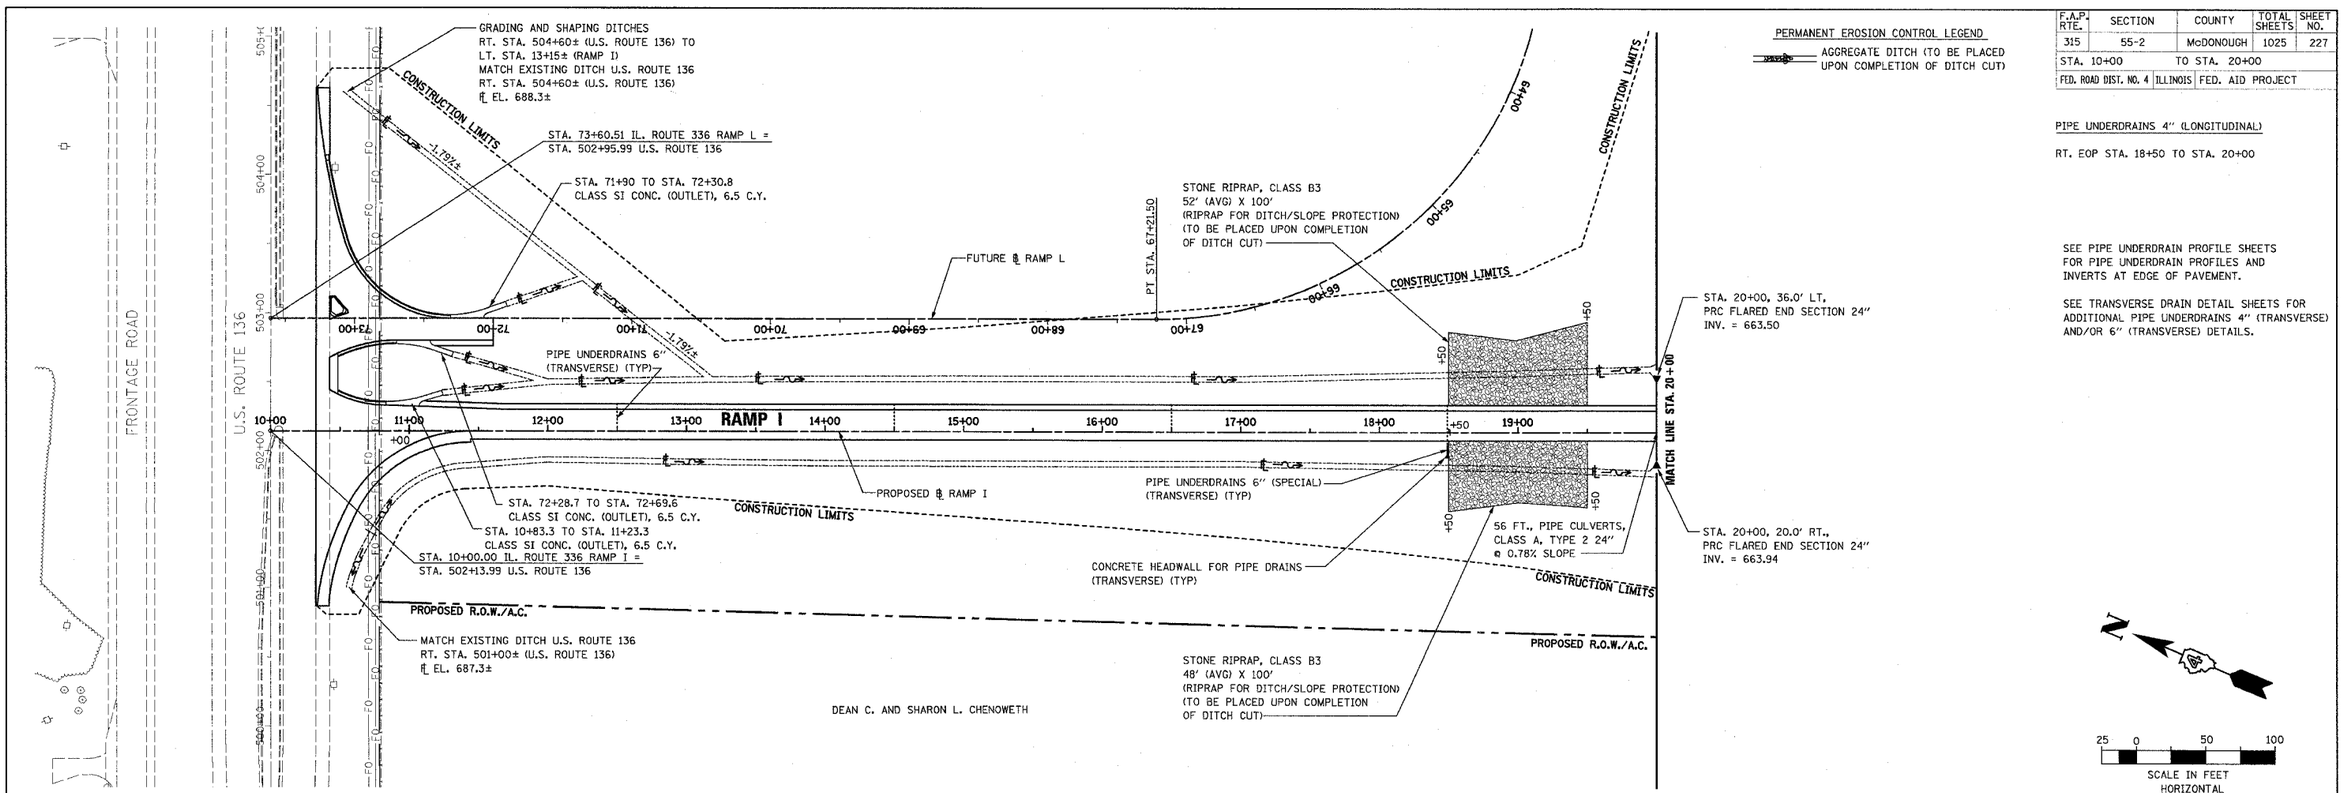

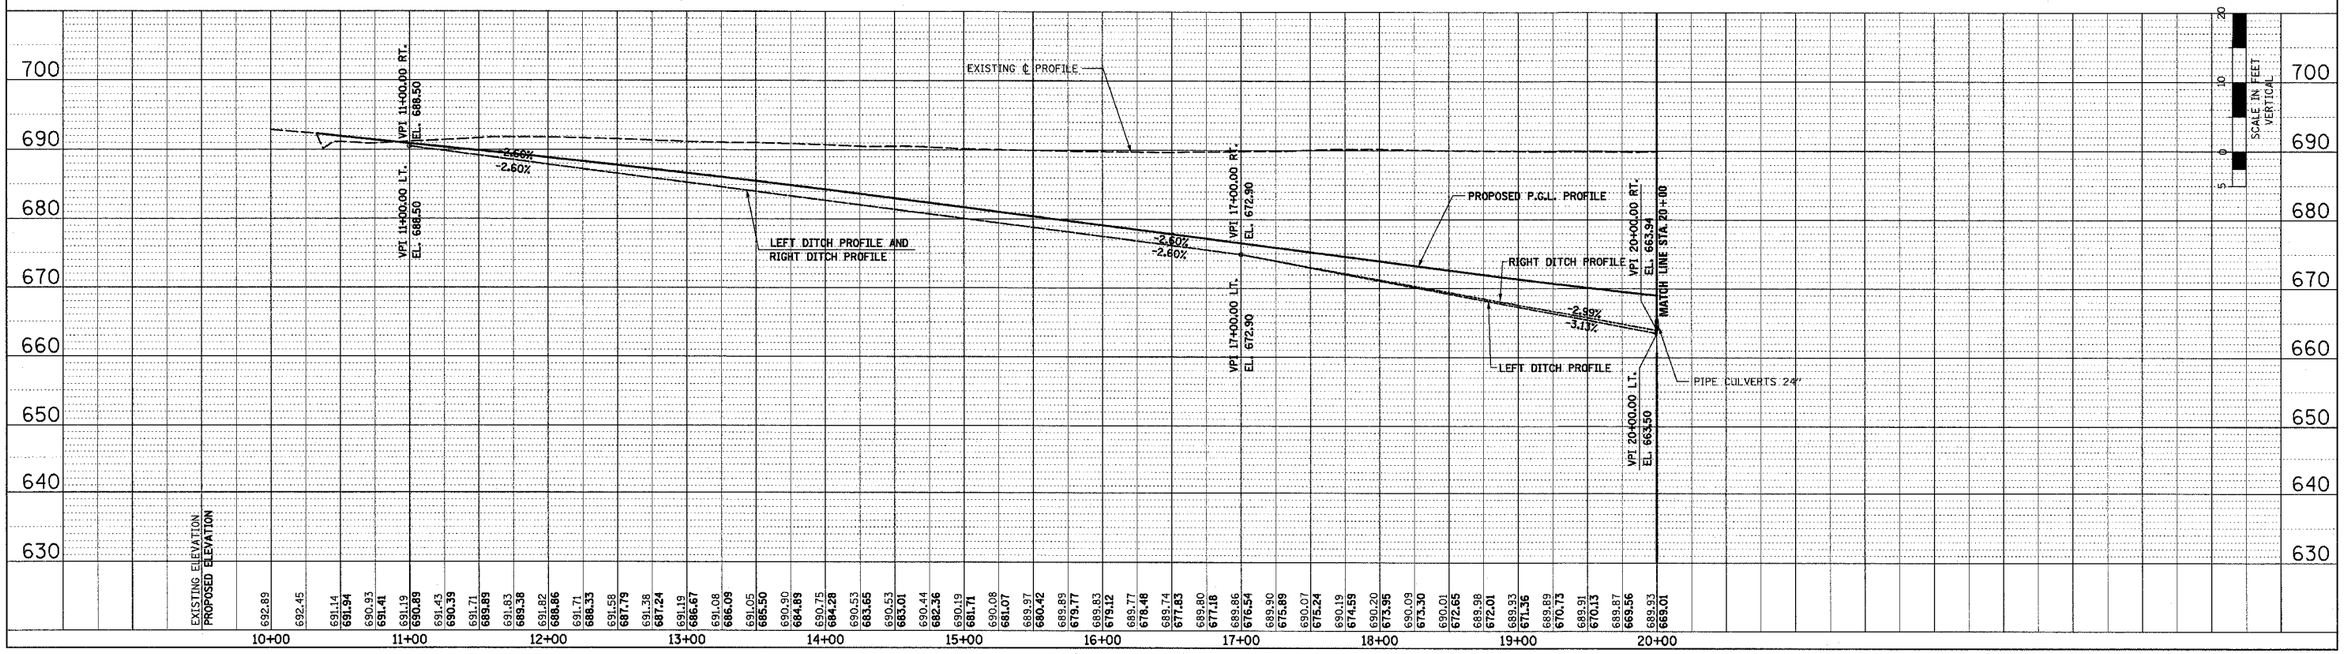

DRAINAGE PLAN AND PROFILE – RAMP I – STA. 10+00 TO STA. 20+00