F.A.P. RTE.	SECTION	COUNTY	TOTAL SHEETS	SHEET NO.
315	55-2	McDONOUGH	1025	242
STA. 19+00		TO STA. 24+00		
FED. ROAD DIST. NO. 4	ILLINOIS	FED. AID PROJECT		

PERMANENT EROSION CONTROL LEGEND

AGGREGATE DITCH (TO BE PLACED UPON COMPLETION OF DITCH CUT)

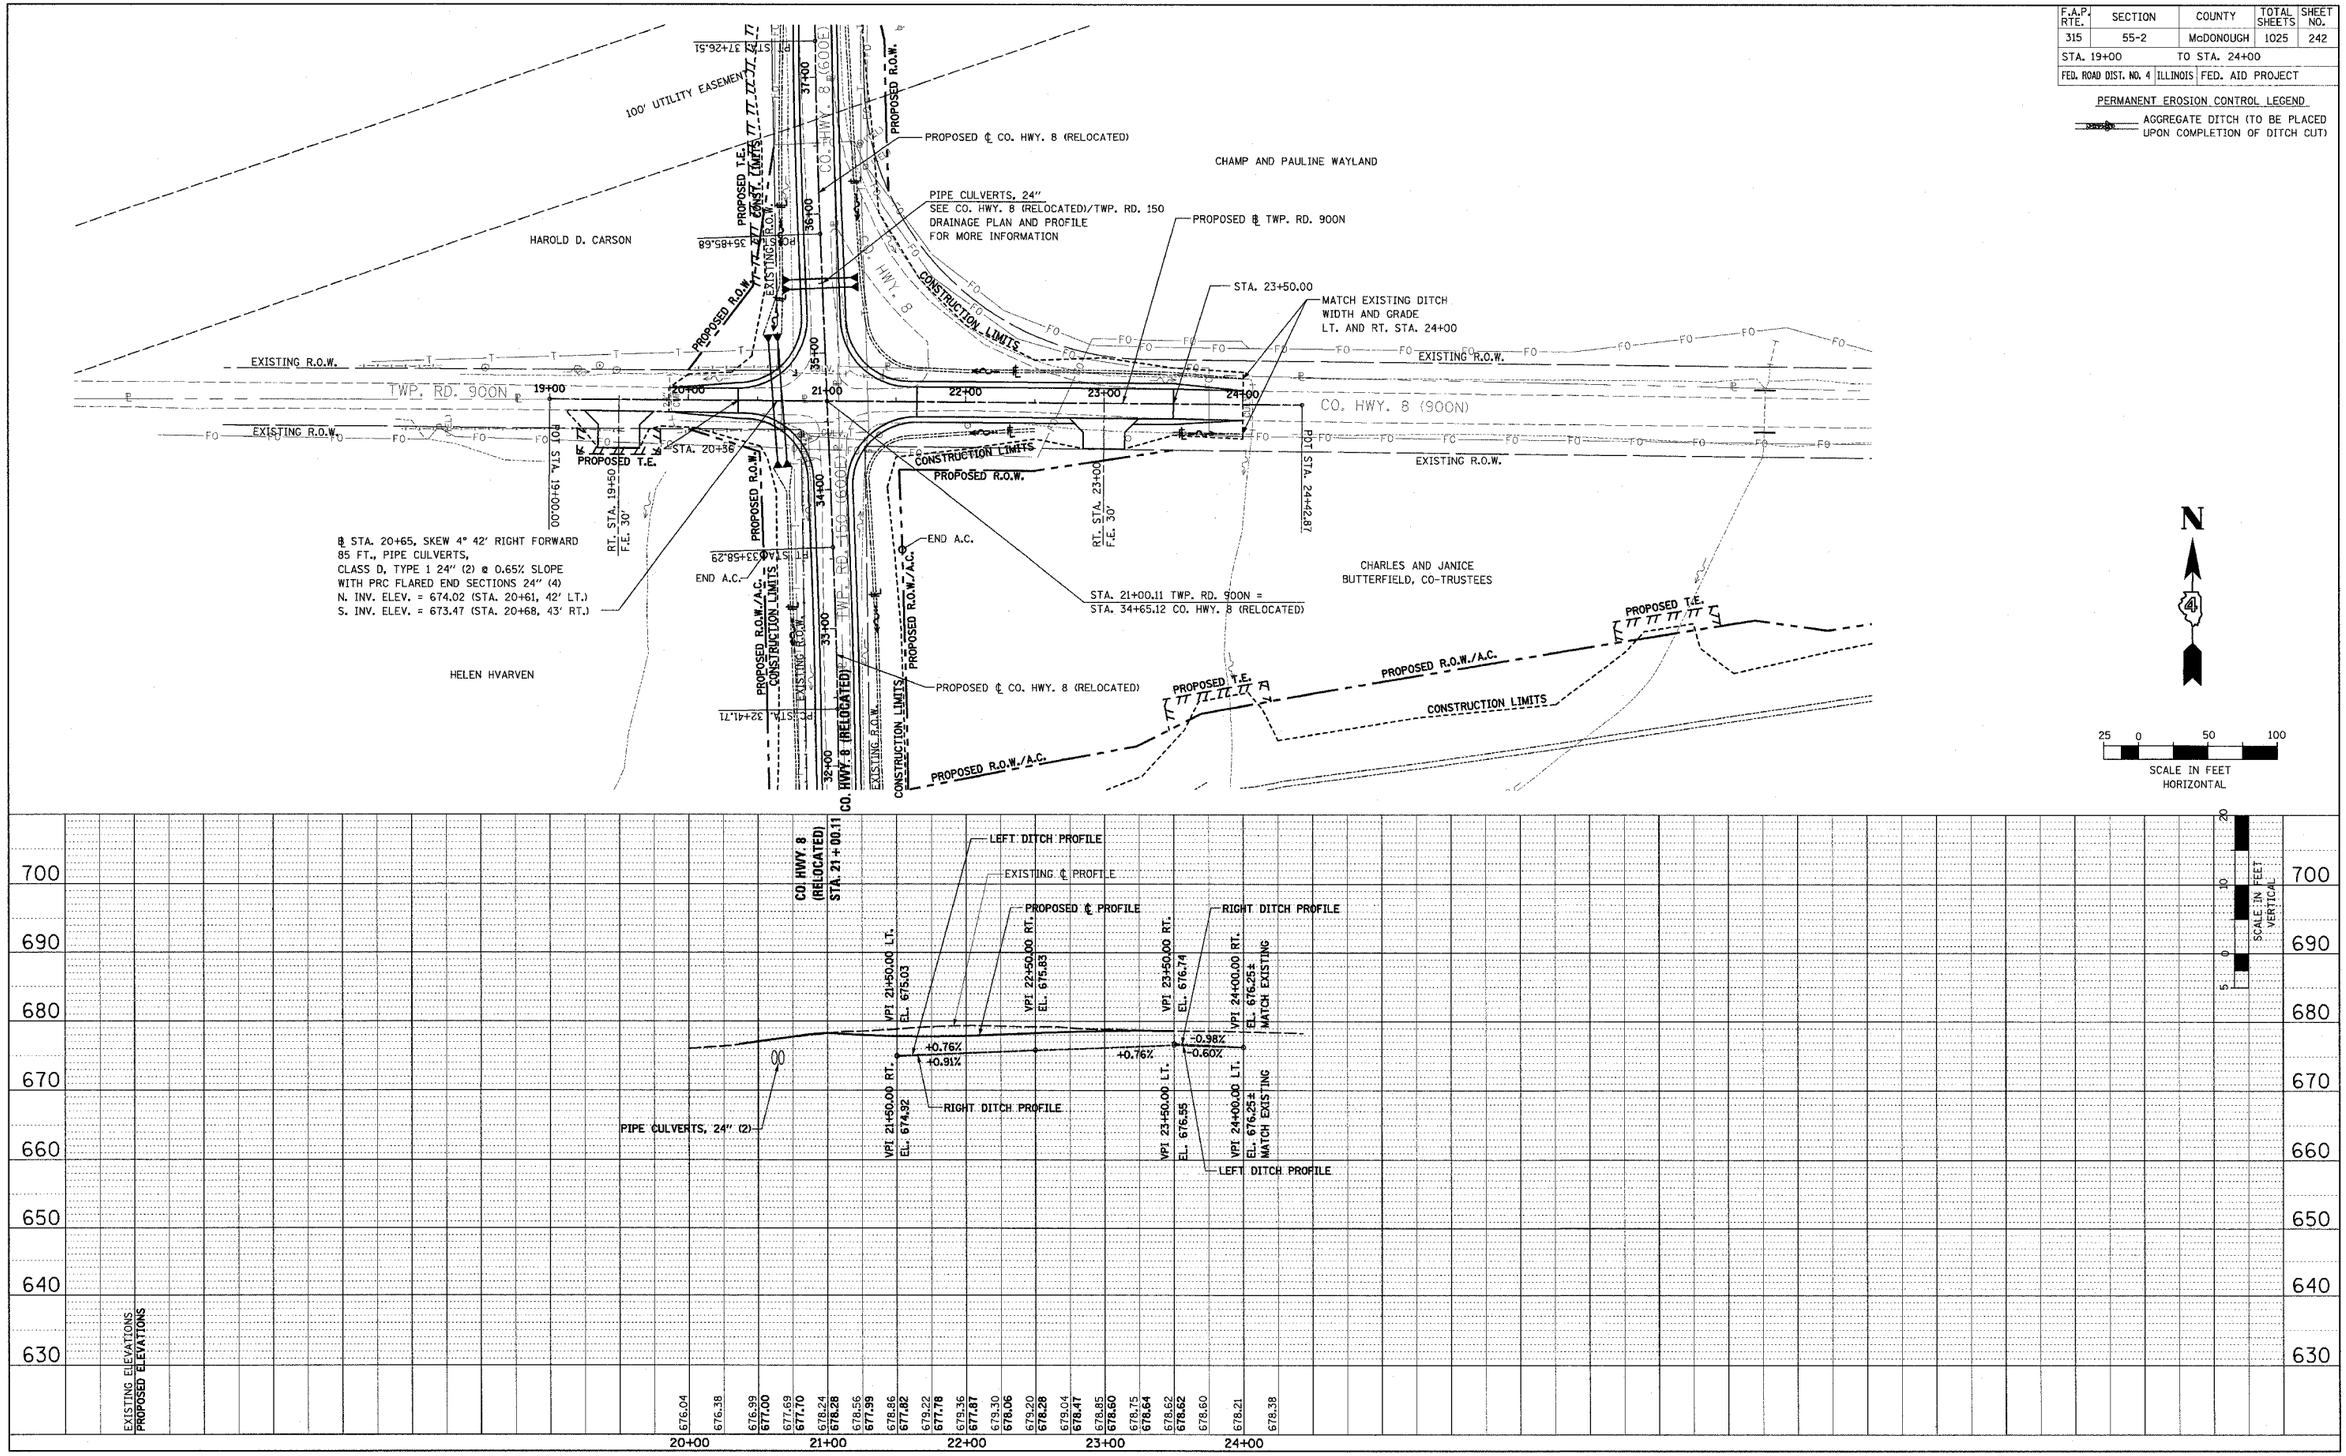

DRAINAGE PLAN AND PROFILE – TWP. RD. 900N (WEST) STA. 19+00 TO STA. 24+00