F.A.P. RTE.	SECTION	COUNTY	TOTAL SHEETS	SHEET NO.
315	55-2	McDONOUGH	1025	254
STA. 151+00		TO STA. 163+00		
FED. ROAD DIST. NO. 4	ILLINOIS	FED. AID PROJECT		

PLAN | SURVEYED | BY | DATE
NOTE BOOK | PLANS DRAWN | CHECKED
NO. | R.O.W. STAKED | CHECKED
| FIELD BOOK | CHECKED

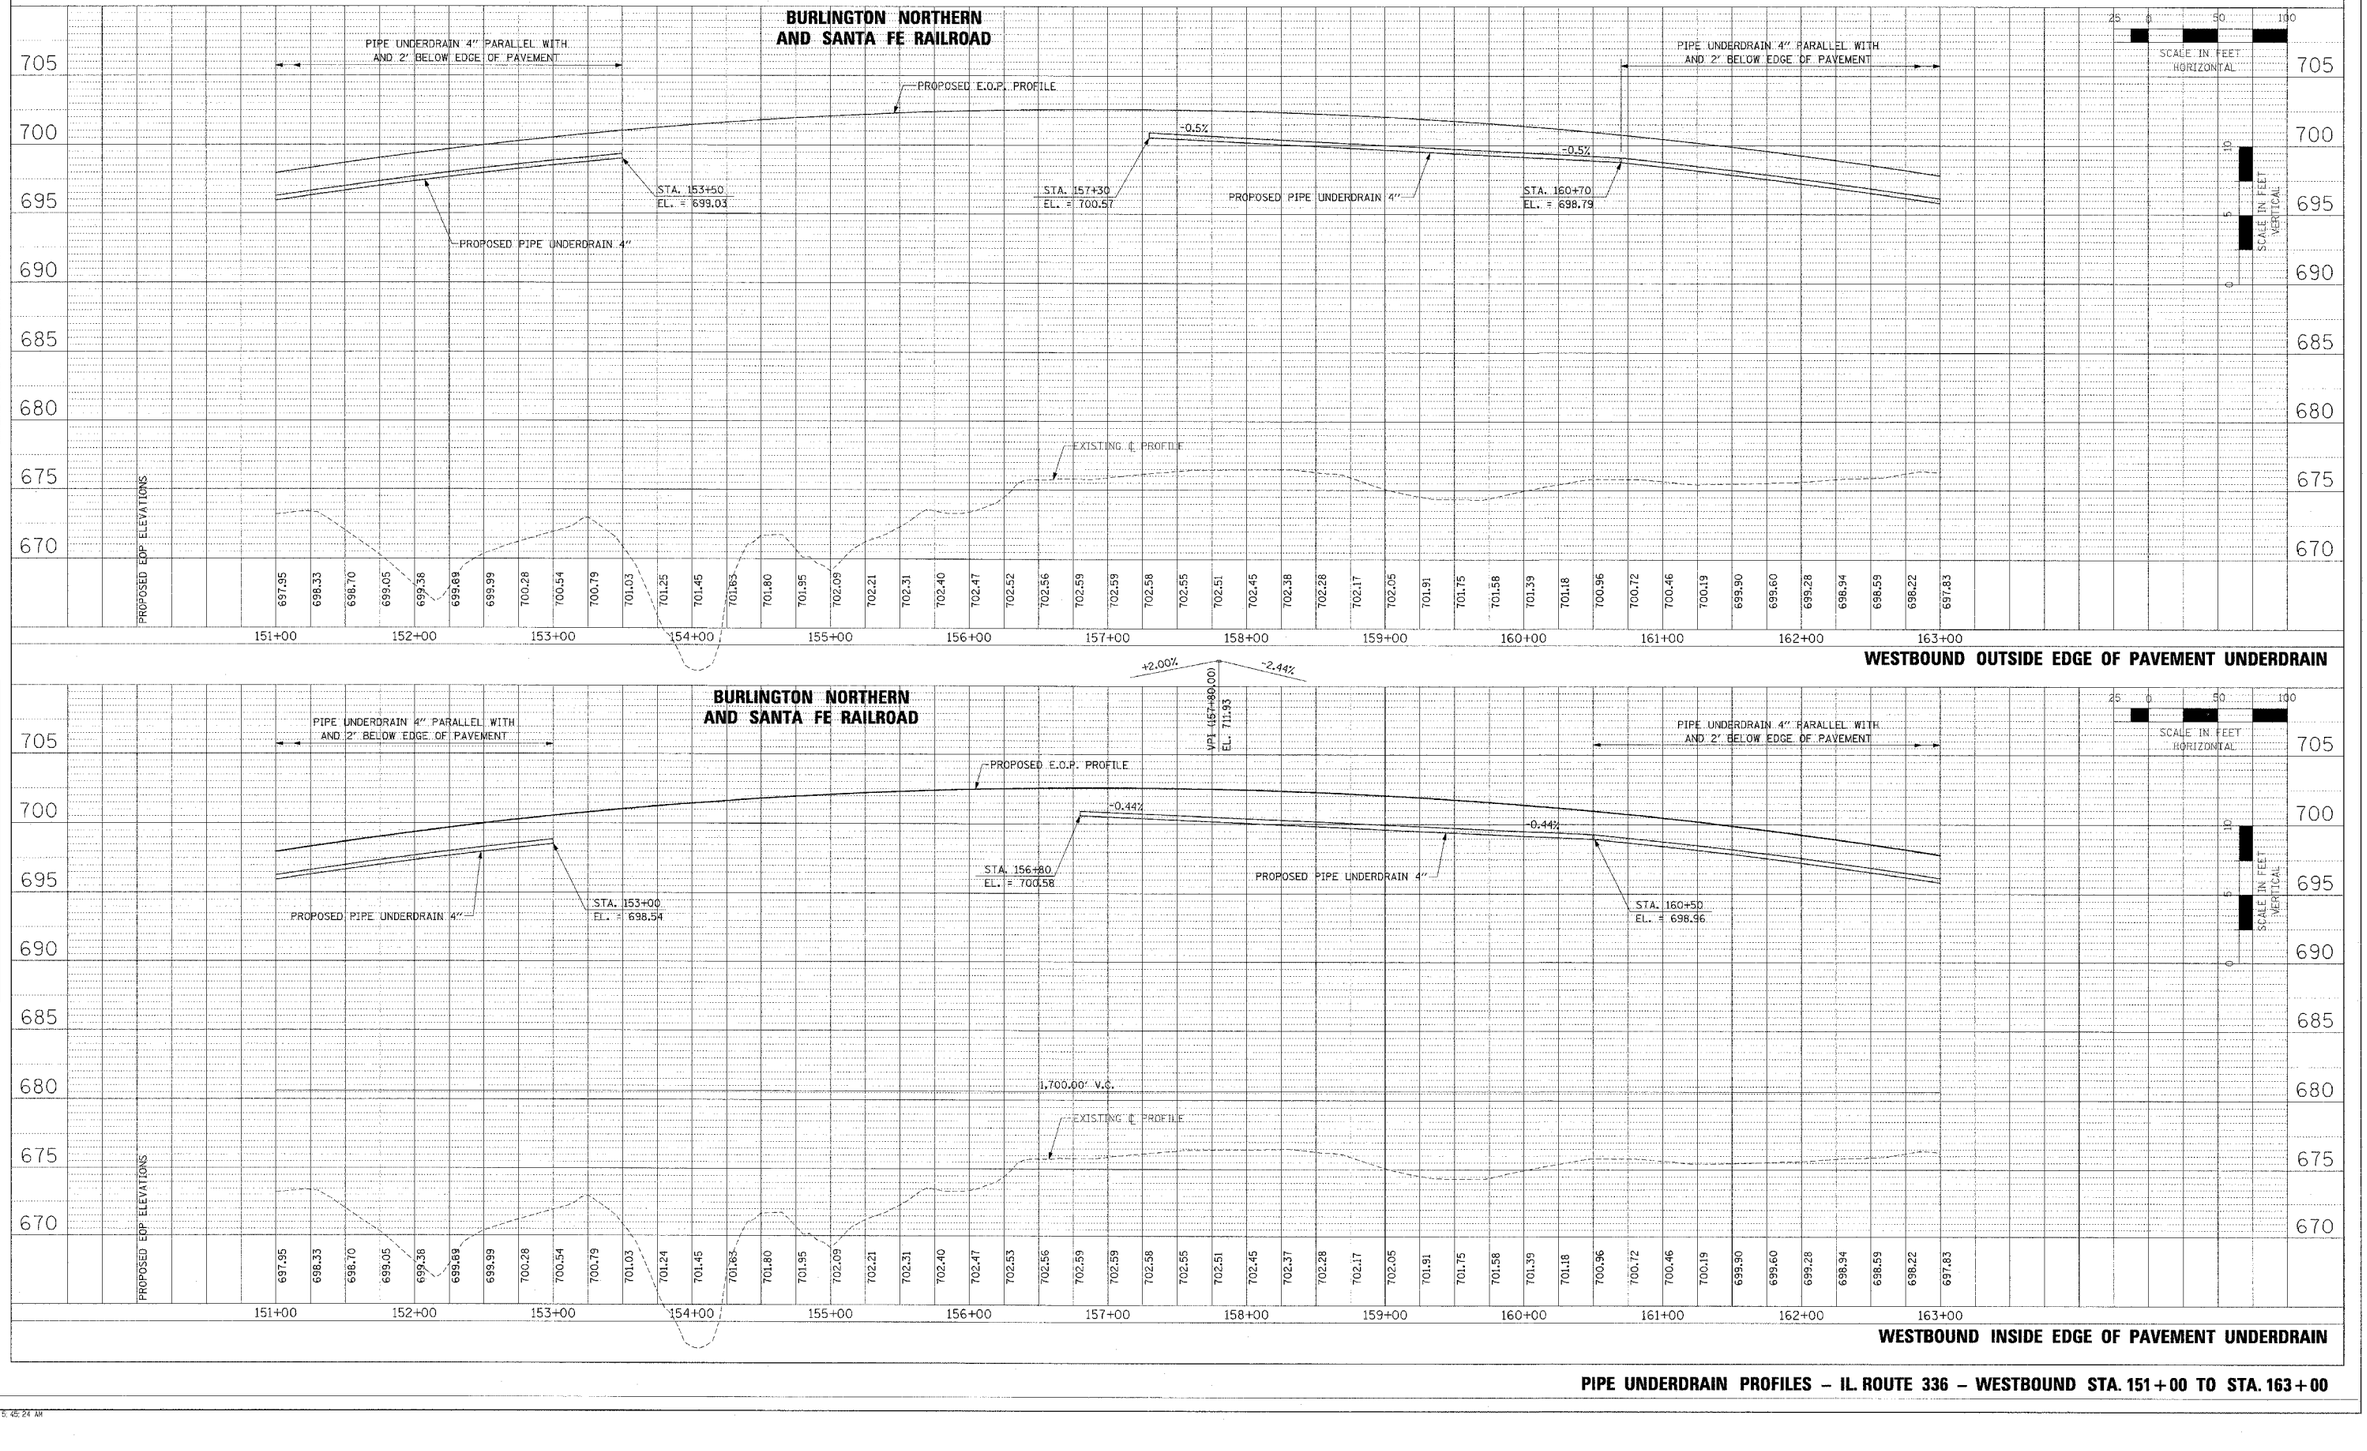

PROFILE | SURVEYED | DATE
PLANS DRAWN | CHECKED
R.O.W. STAKED | CHECKED
FIELD BOOK | CHECKED
NOTE BOOK | CHECKED
NO.

PIPE UNDERDRAIN PROFILES – IL. ROUTE 336 – WESTBOUND STA. 151+00 TO STA. 163+00

J36ud04wb.dgn 3/30/2006 8:48:24 AM