F.A.P. RTE.	SECTION	COUNTY	TOTAL SHEETS	SHEET NO.
315	55-2	McDONOUGH	1025	292
STA. 469+00	TO STA. 481+00			
FED. ROAD DIST. NO. 4	ILLINOIS	FED. AID PROJECT		

PLAN — SURVEYED: ____ DATE: ____ PROJECT CHECKED: ____ ALIGNMENT CHECKED: ____ PLAN OF LINE VERIFIED: ____ NOTE BOOK: ____ PAGE NO.: ____ COGO FILE NAME: ____ BY: ____

PROFILE — SURVEYED: ____ DATE: ____ PROJECT CHECKED: ____ CLASS "C" CONCRETE: ____ SAT. COMP. STRENGTH: ____ NOTE BOOK: ____ PAGE NO.: ____ PROFILE NAME: ____ BY: ____

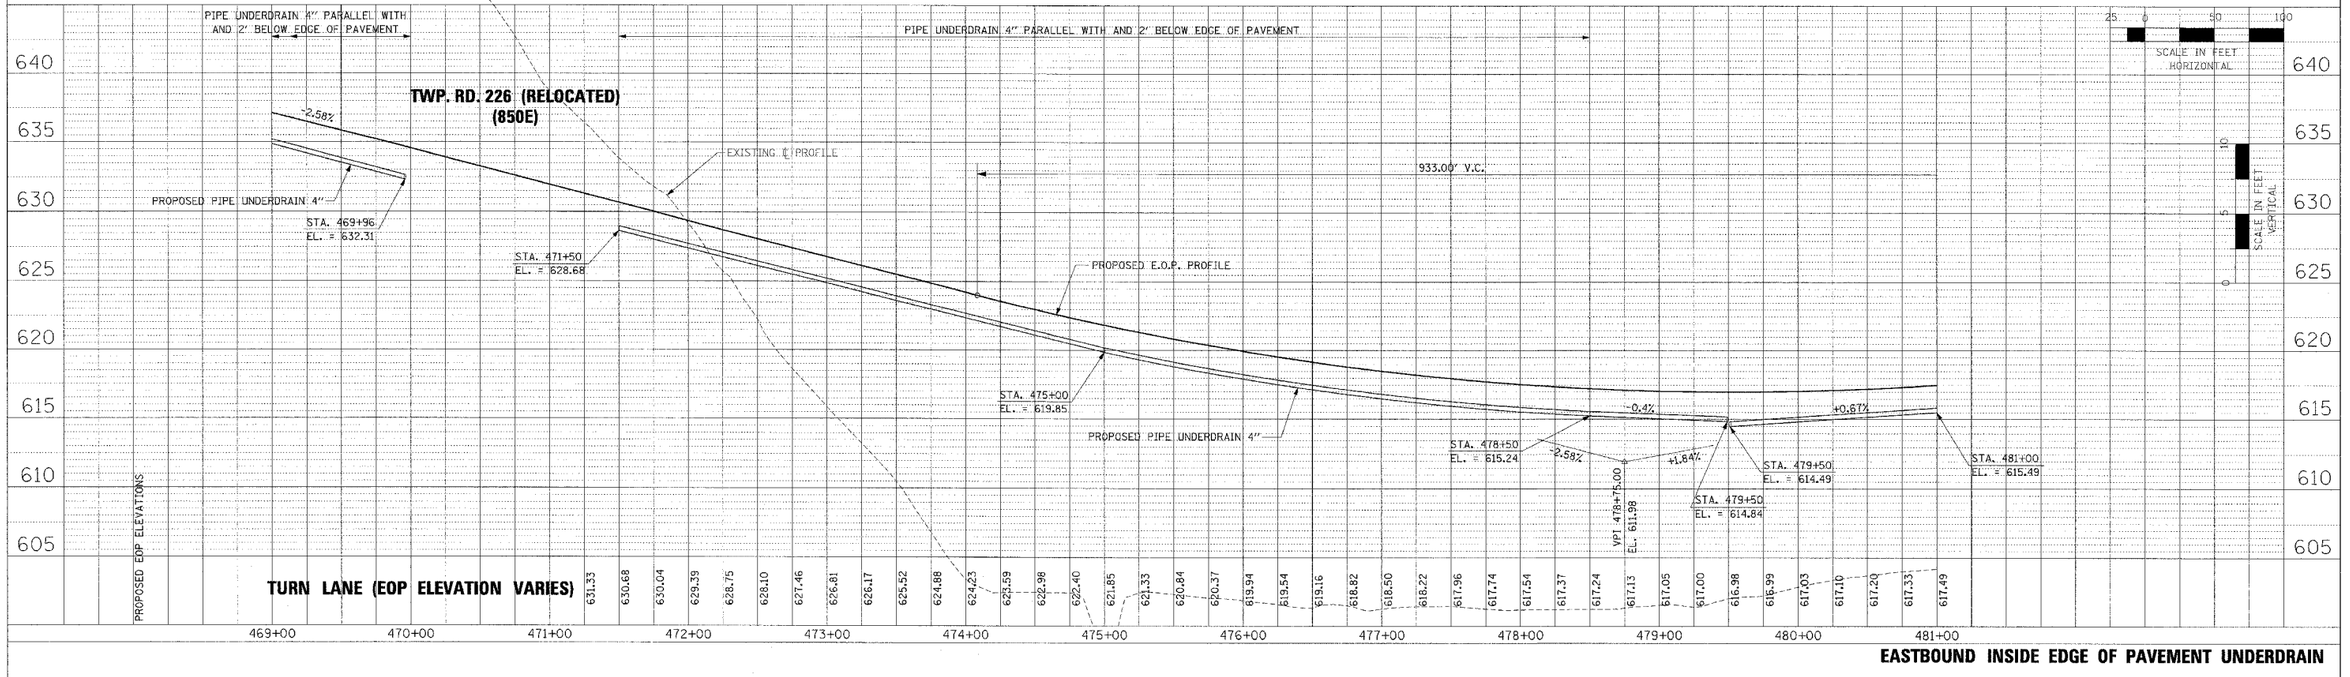

EASTBOUND INSIDE EDGE OF PAVEMENT UNDERDRAIN

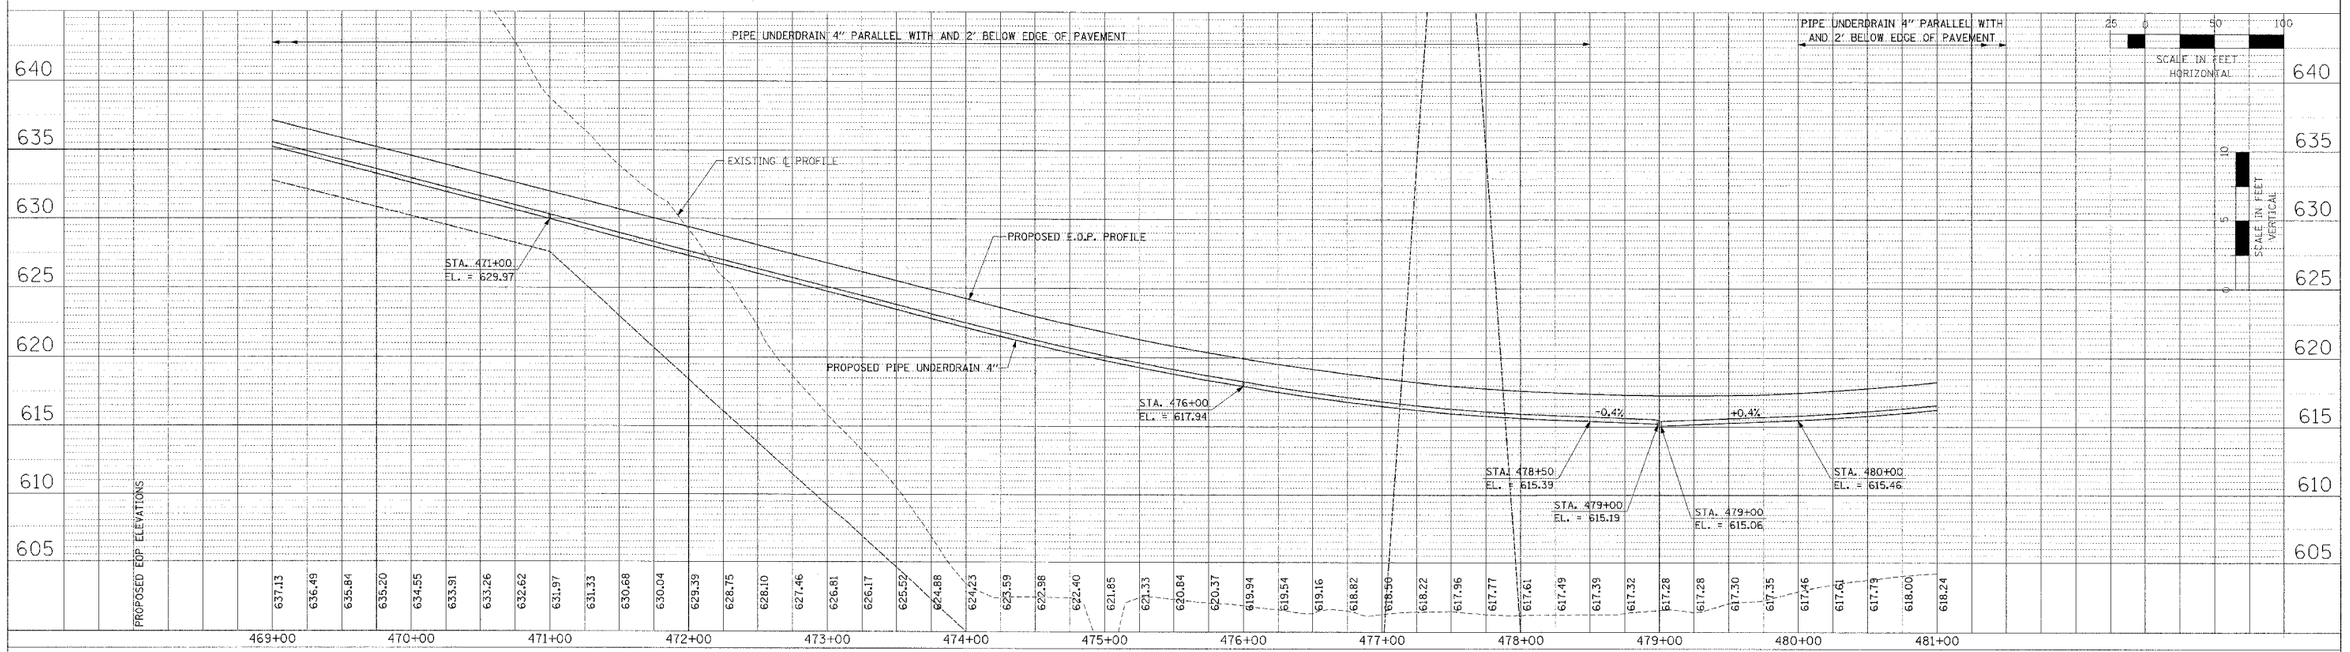

EASTBOUND OUTSIDE EDGE OF PAVEMENT UNDERDRAIN

PIPE UNDERDRAIN PROFILES – IL. ROUTE 336 – EASTBOUND STA. 469+00 TO STA. 481+00

336ud31ed.dgn 3/30/2006 5:47:52 AM