F.A.P. RTE.	SECTION	COUNTY	TOTAL SHEETS	SHEET NO.
315	55-2	McDONOUGH	1025	312
STA. 139+00	TO STA. 151+00			
FED. ROAD DIST. NO. 4	ILLINOIS	FED. AID PROJECT		

TEMPORARY EROSION CONTROL LEGEND

- TEMPORARY DITCH CHECK
- INLET AND PIPE PROTECTION
- EROSION CONTROL BLANKET
- HD HEAVY DUTY EROSION CONTROL BLANKET
- AGGREGATE DITCH (TO BE PLACED UPON COMPLETION OF DITCH CUT)
- PERIMETER EROSION BARRIER

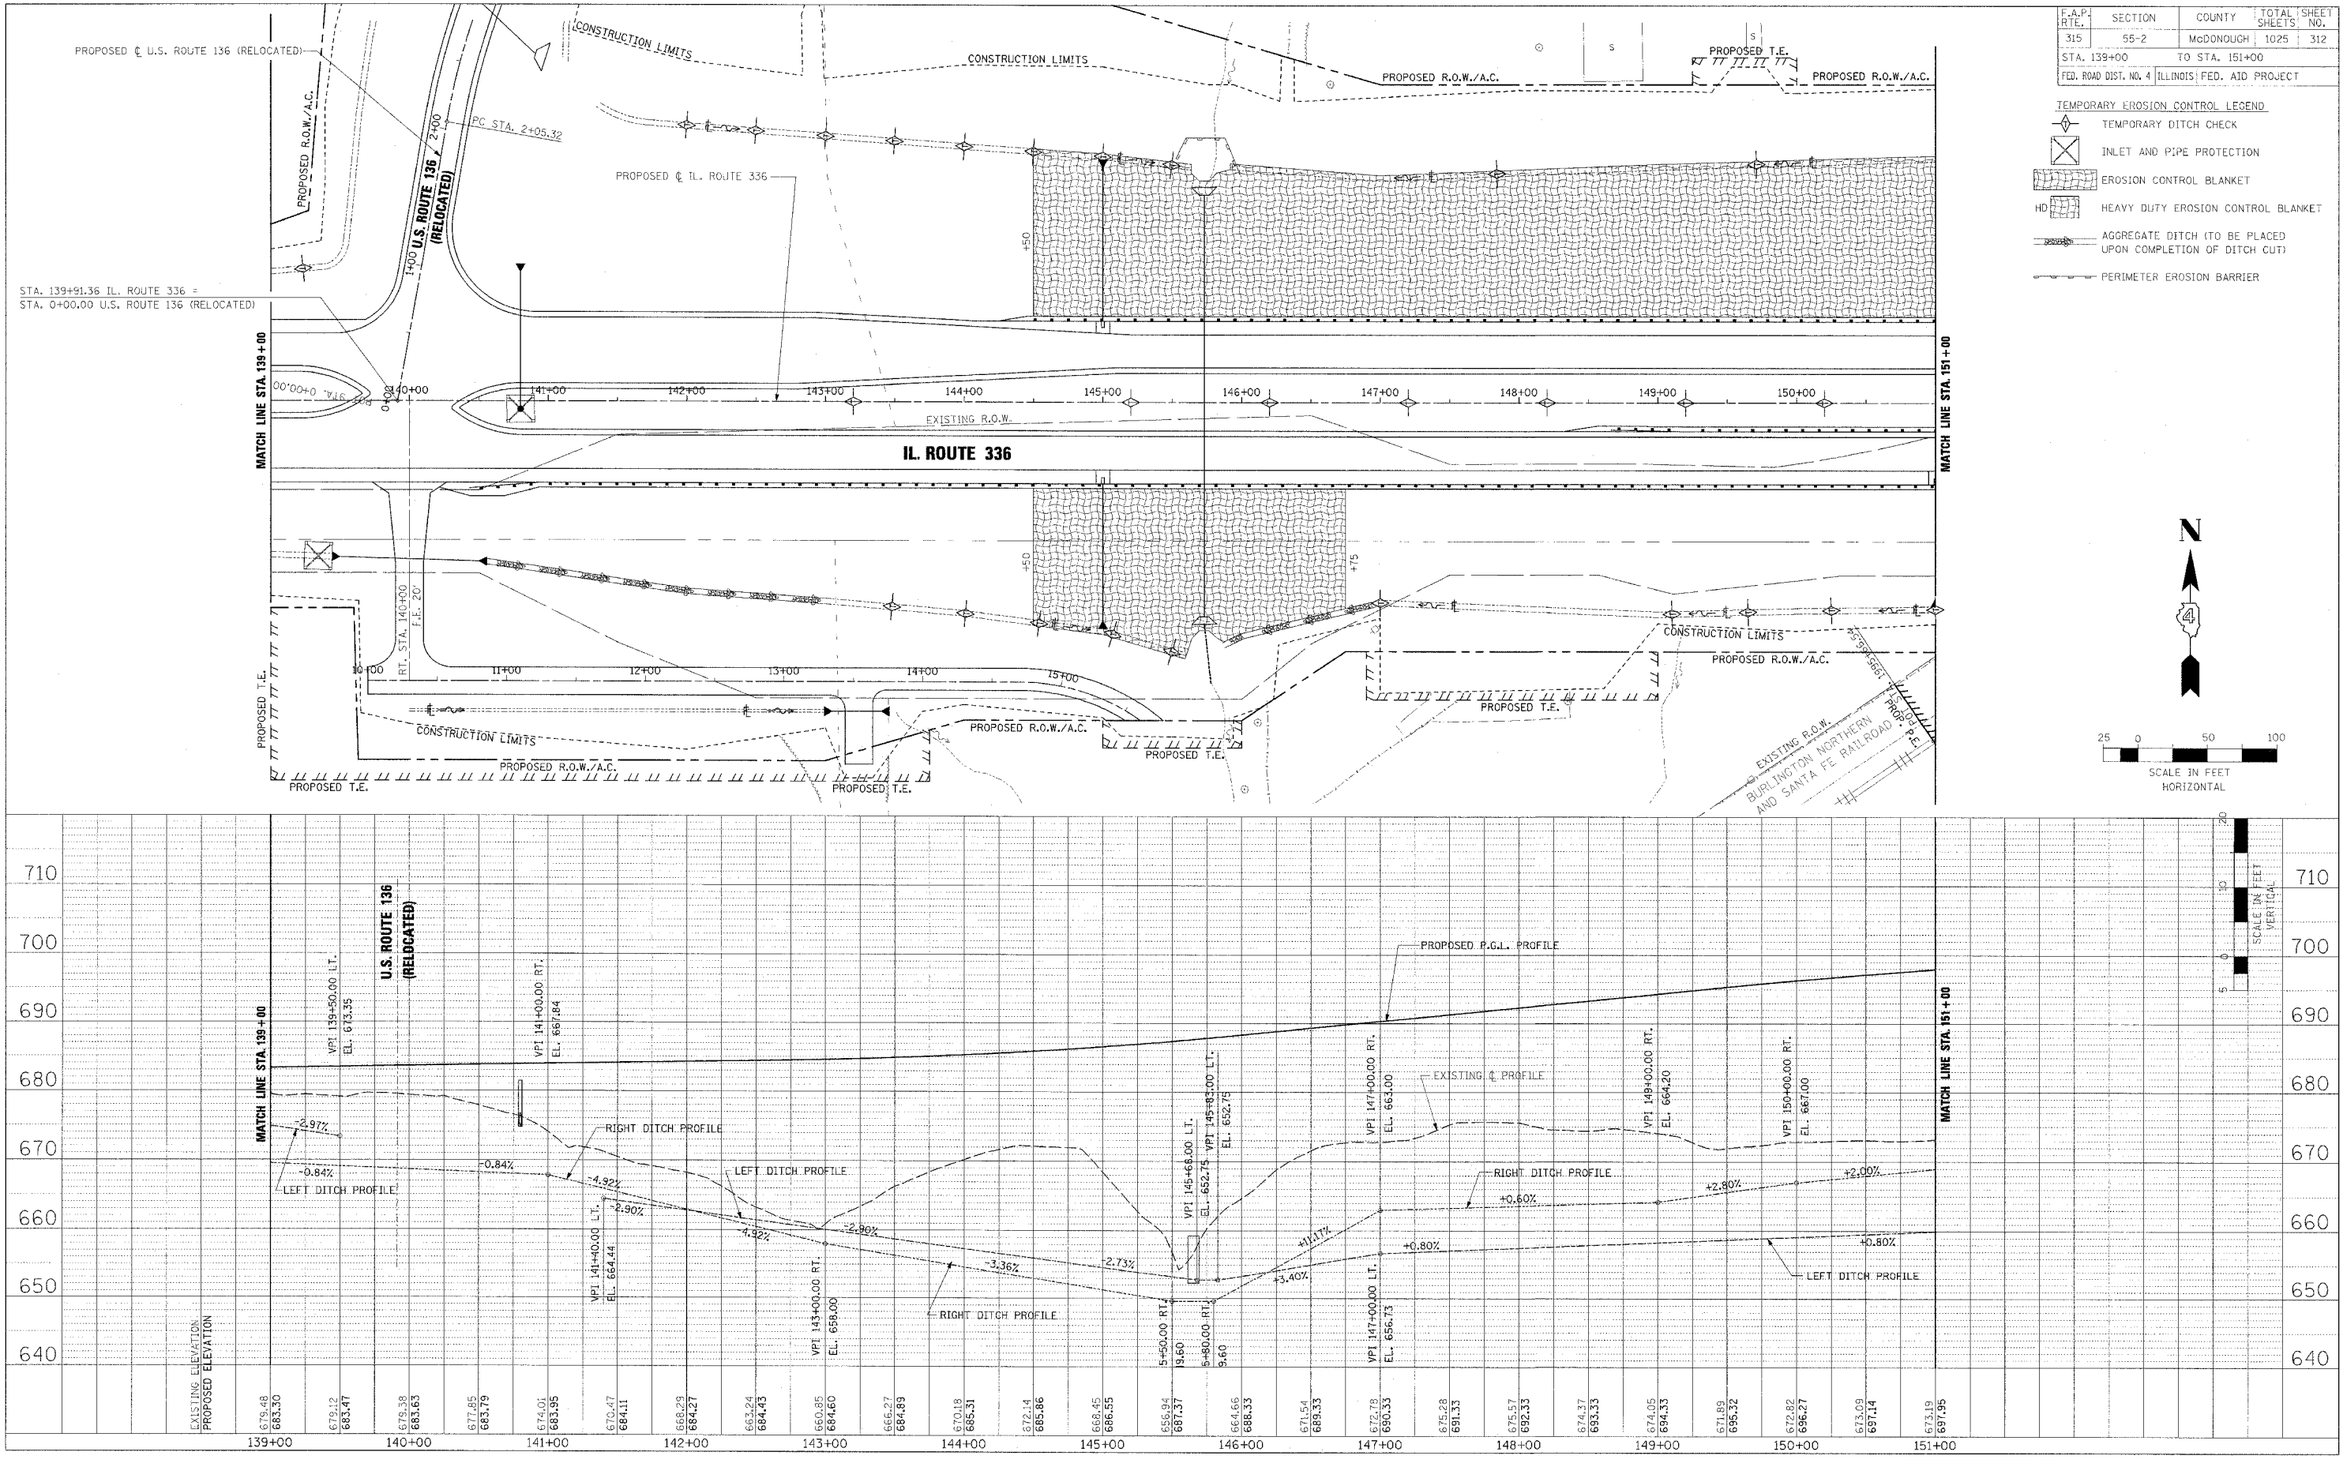

EROSION CONTROL PLAN AND PROFILE – IL. ROUTE 336 – STA. 139+00 TO STA. 151+00

336ec03.dgn 3/30/2006 5:59:56 AM