F.A.P. RTE.	SECTION	COUNTY	TOTAL SHEETS	SHEET NO.
315	55-2	McDONOUGH	1025	342
STA. 493+00		TO STA. 505+00		
FED. ROAD DIST. NO. 4	ILLINOIS	FED. AID PROJECT		

TEMPORARY EROSION CONTROL LEGEND

- TEMPORARY DITCH CHECK
- INLET AND PIPE PROTECTION
- EROSION CONTROL BLANKET
- HD HEAVY DUTY EROSION CONTROL BLANKET
- AGGREGATE DITCH (TO BE PLACED UPON COMPLETION OF DITCH CUT)
- PERIMETER EROSION BARRIER

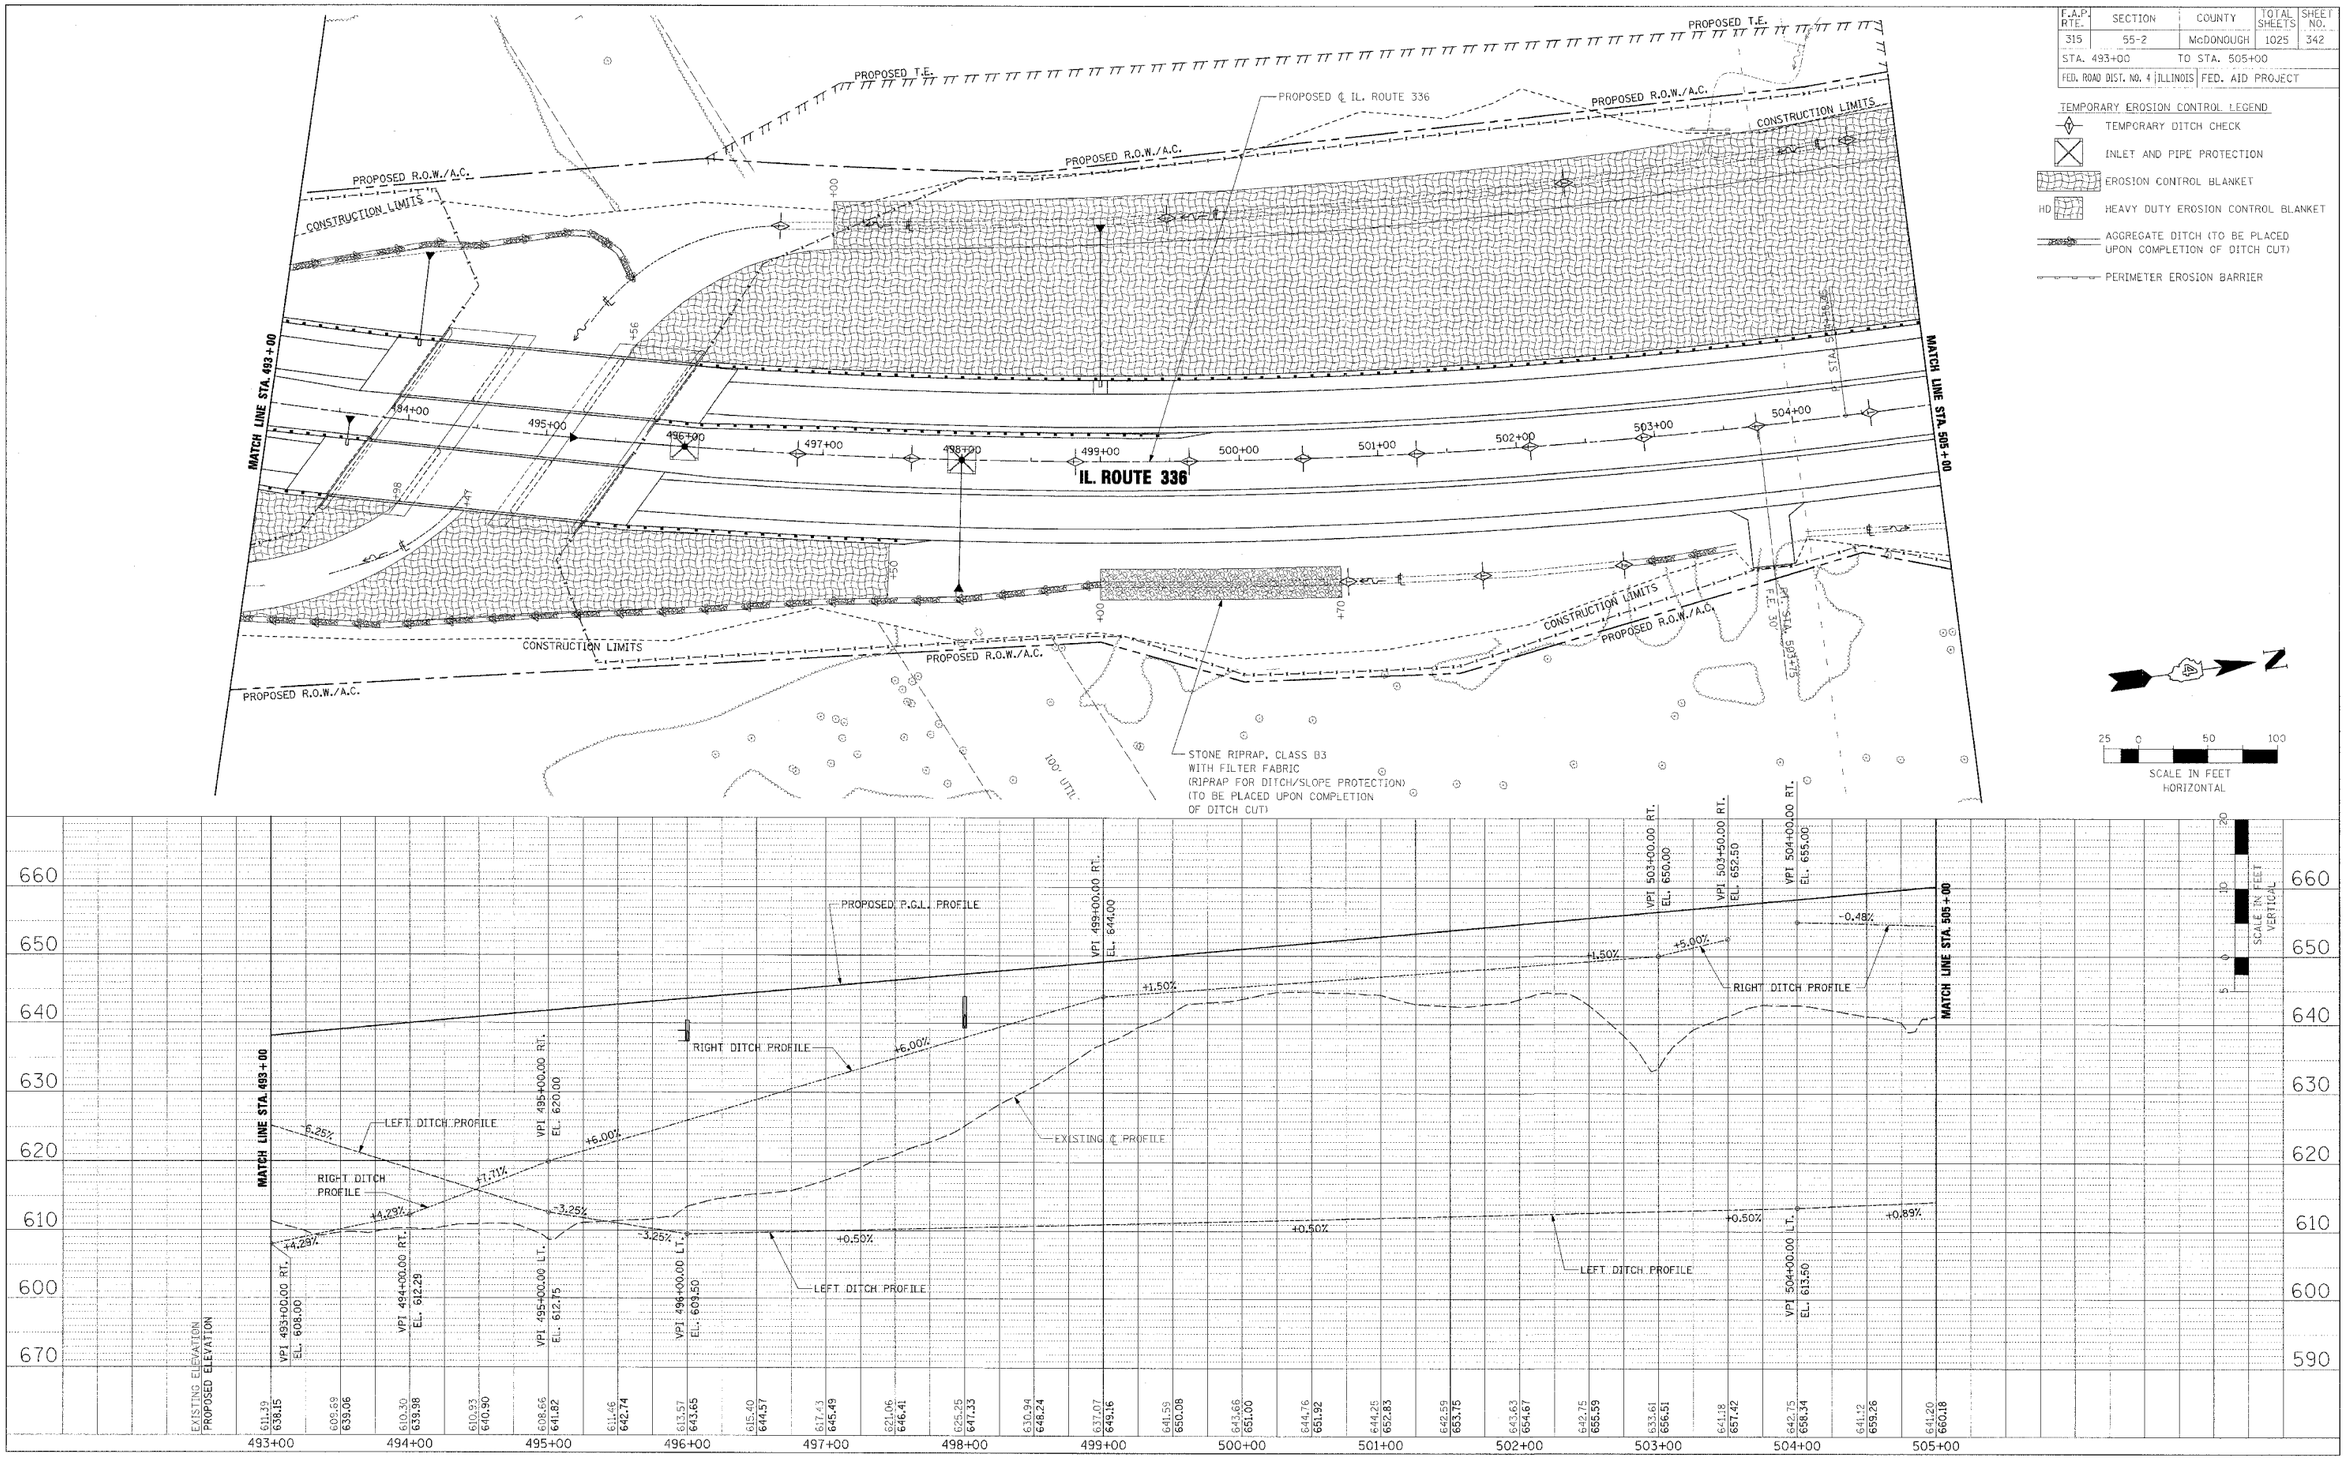

EROSION CONTROL PLAN AND PROFILE – IL. ROUTE 336 – STA. 493+00 TO STA. 505+00

P-AN | SURVEYED | DRAWN | CHECKED | NOTE BOOK NO. | BY | DATE

PROFILE | SURVEYED | PLOTTED | CHECKED | NOTE BOOK NO. | BY | DATE

33Dec33.dgn 3/30/2006 6:01:11 AM