F.A.P. RTE.	SECTION	COUNTY	TOTAL SHEETS	SHEET NO.
315	55-2	McDONOUGH	1025	344
STA. 517+00		TO STA. 529+00		
FED. ROAD DIST. NO. 4	ILLINOIS	FED. AID PROJECT		

TEMPORARY EROSION CONTROL LEGEND

- TEMPORARY DITCH CHECK
- INLET AND PIPE PROTECTION
- EROSION CONTROL BLANKET
- HD HEAVY DUTY EROSION CONTROL BLANKET
- AGGREGATE DITCH (TO BE PLACED UPON COMPLETION OF DITCH CUT)
- PERIMETER EROSION BARRIER

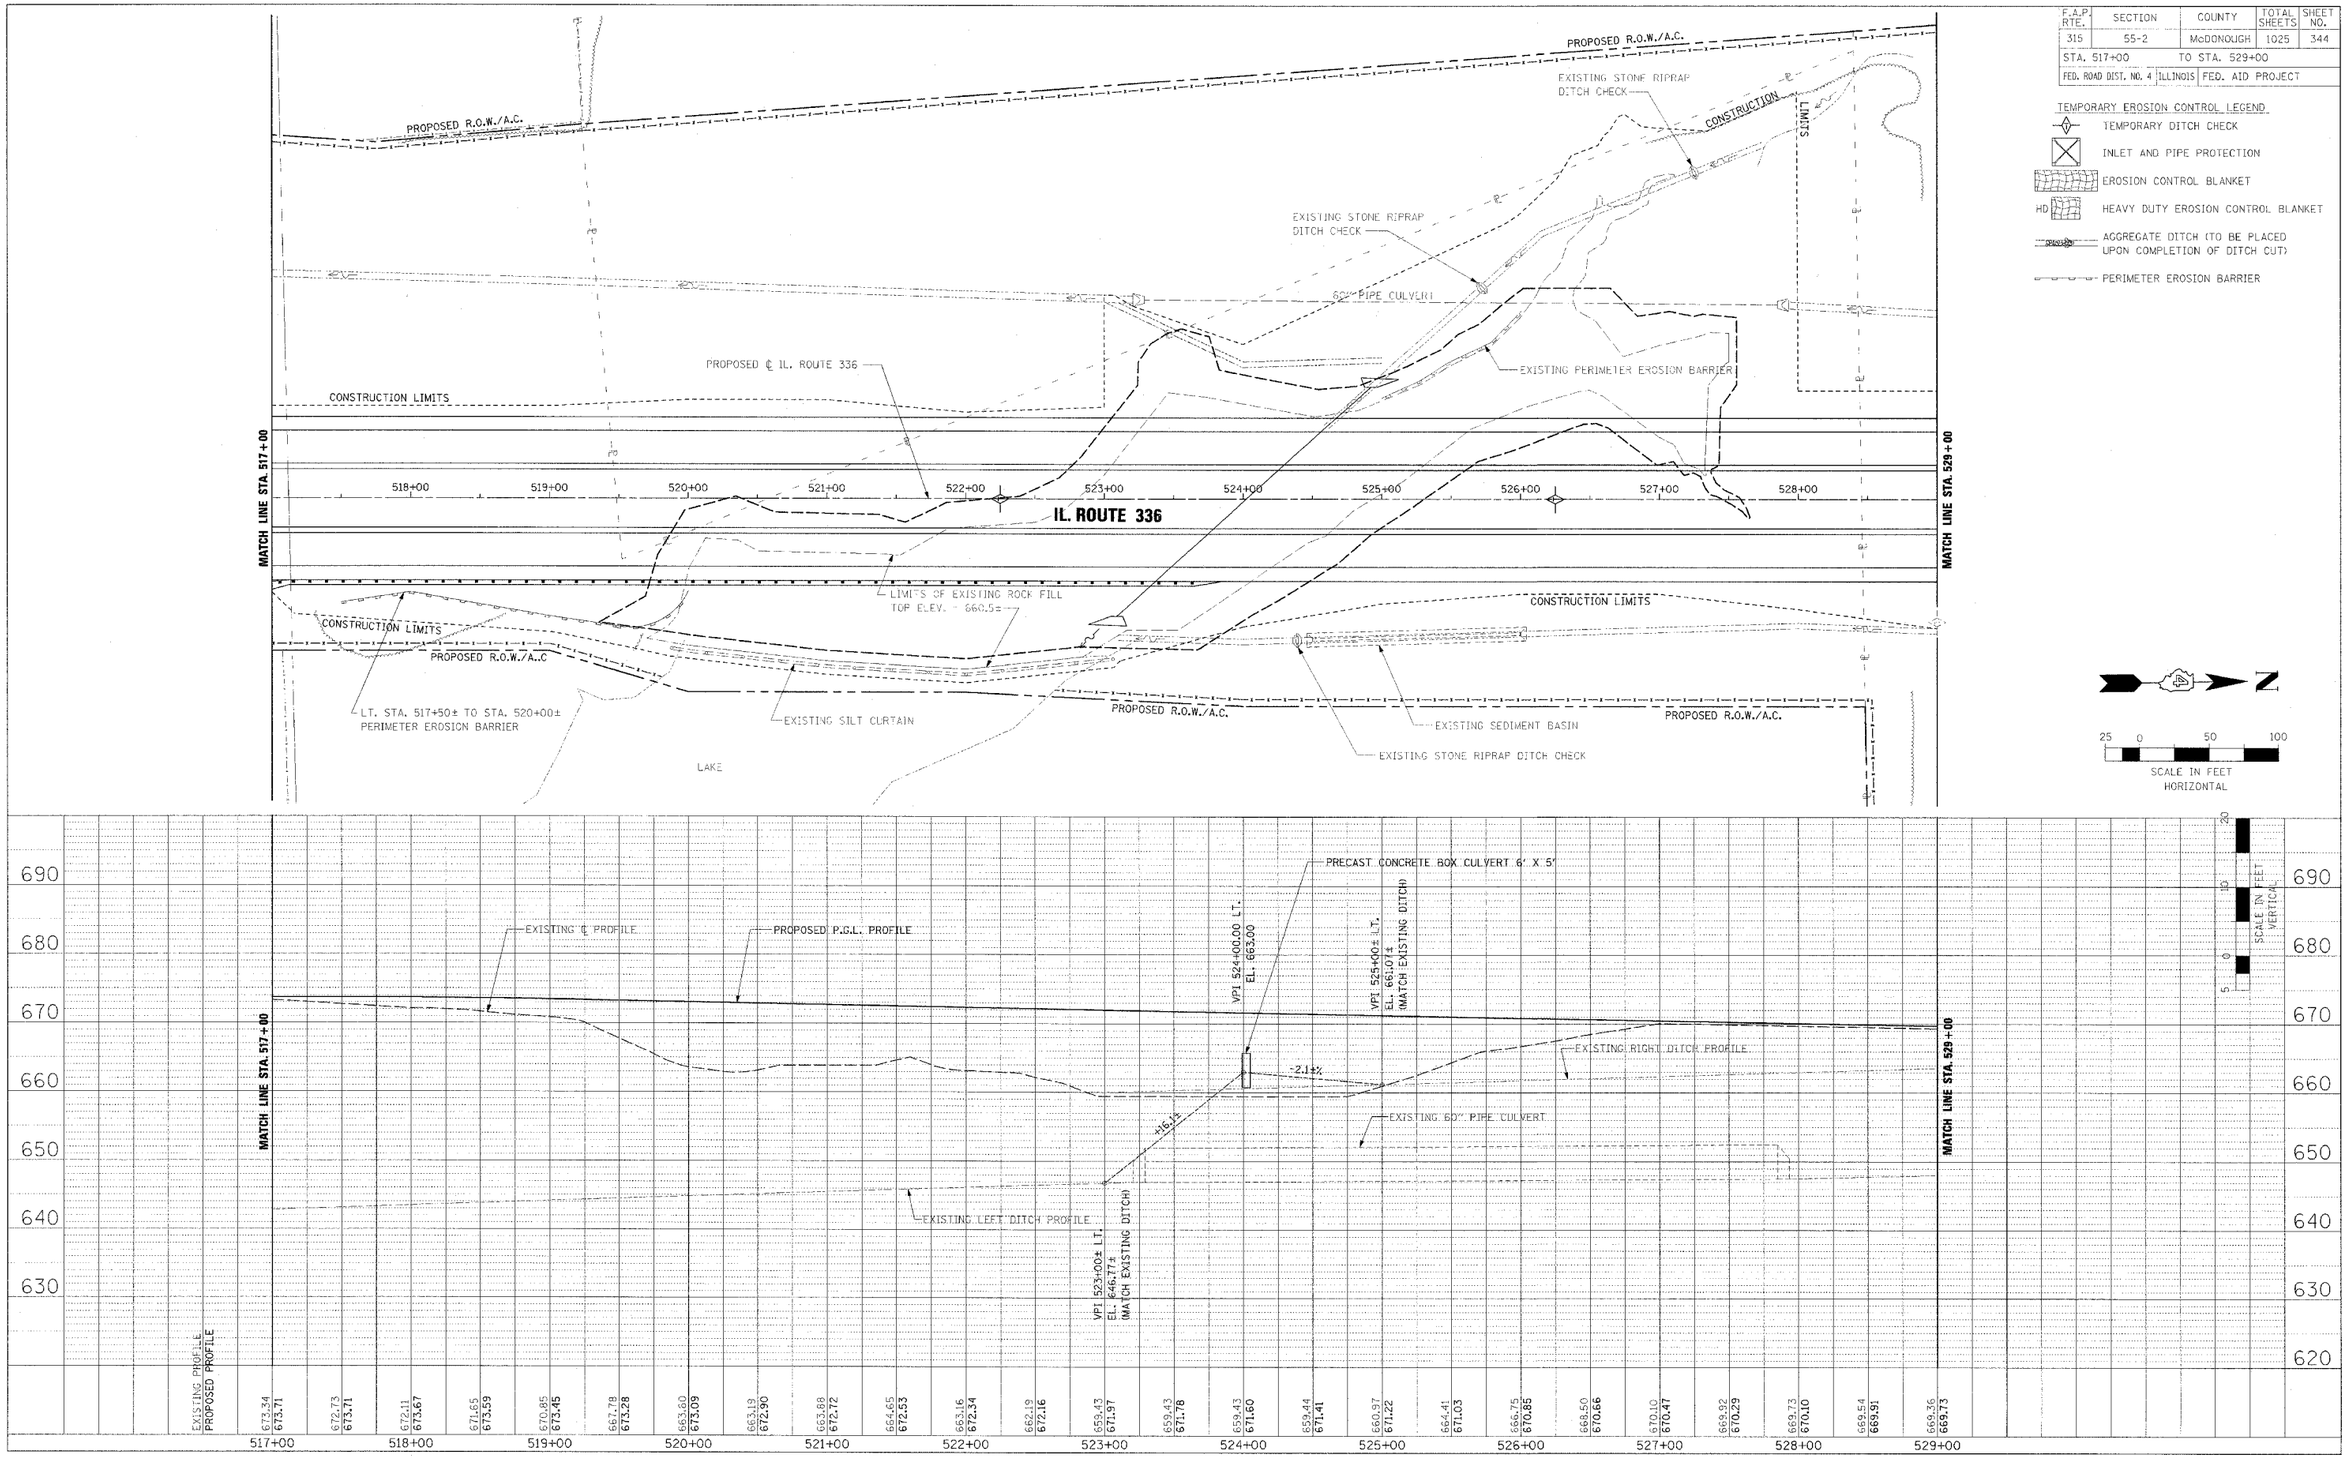

EROSION CONTROL PLAN AND PROFILE – IL. ROUTE 336 – STA. 517+00 TO STA. 529+00

336ec35.dgn 3/30/2006 6:01:18 AM