F.A.P. RTE.	SECTION	COUNTY	TOTAL SHEETS	SHEET NO.
315	55-2	McDONOUGH	1025	557
STA.		TO STA.		
FED. ROAD DIST. NO. 4	ILLINOIS	FED. AID PROJECT		

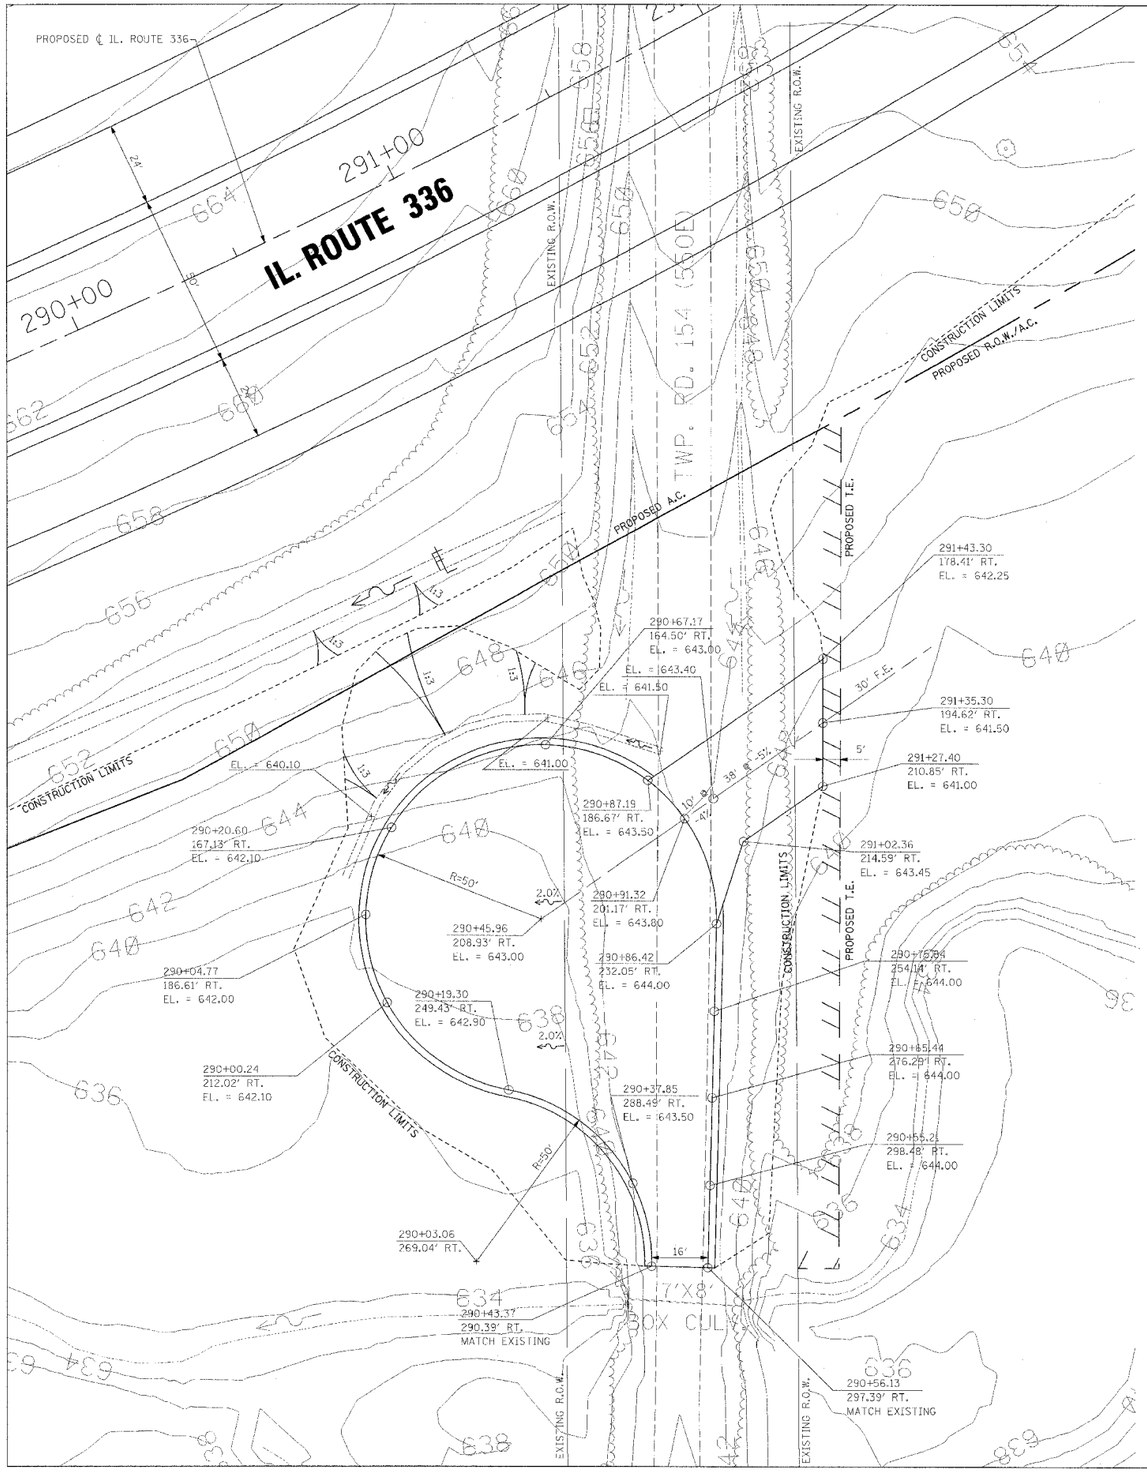

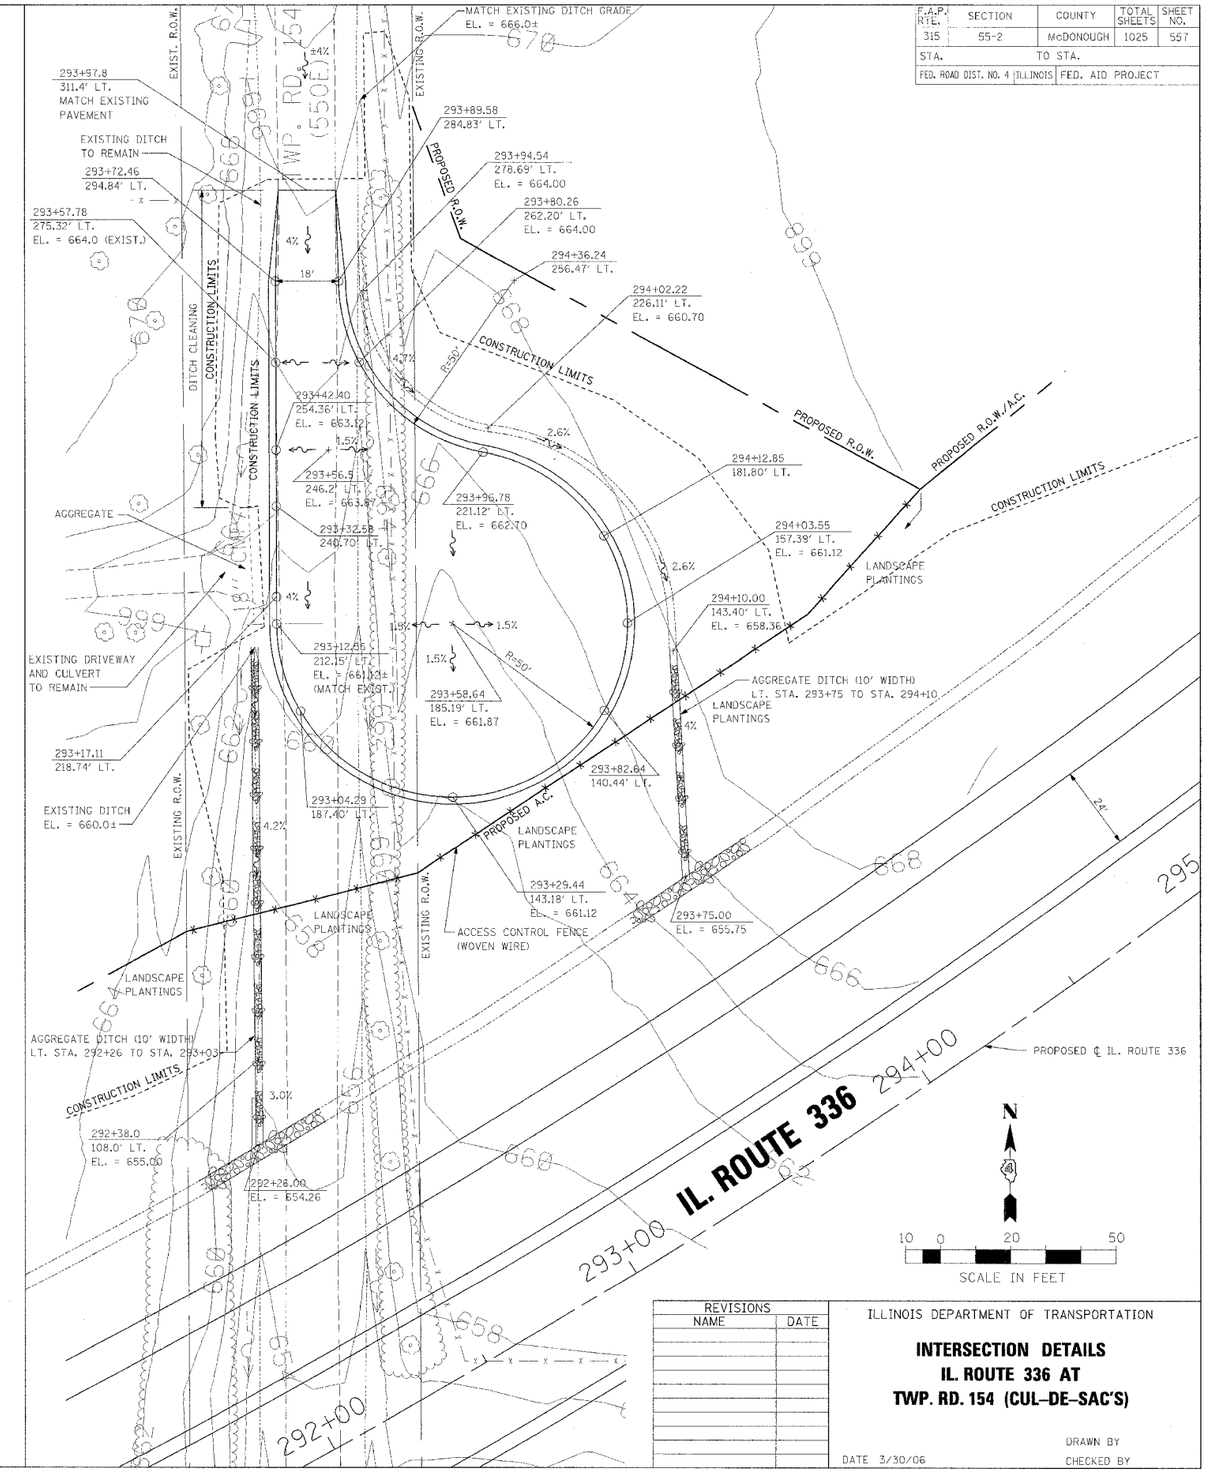

REVISIONS	
NAME	DATE

ILLINOIS DEPARTMENT OF TRANSPORTATION

INTERSECTION DETAILS
IL. ROUTE 336 AT
TWP. RD. 154 (CUL-DE-SAC'S)

DATE 3/30/06

DRAWN BY

CHECKED BY

JETI54-CUL-06.dgn 3/30/2006 6:22:12 AM