F.A.P. RTE.	SECTION	COUNTY	TOTAL SHEETS	SHEET NO.
315	55-2 386	McDONOUGH	1025	570
STA.	TO STA.			
FED. ROAD DIST. NO. 4	ILLINOIS	FED. AID PROJECT		

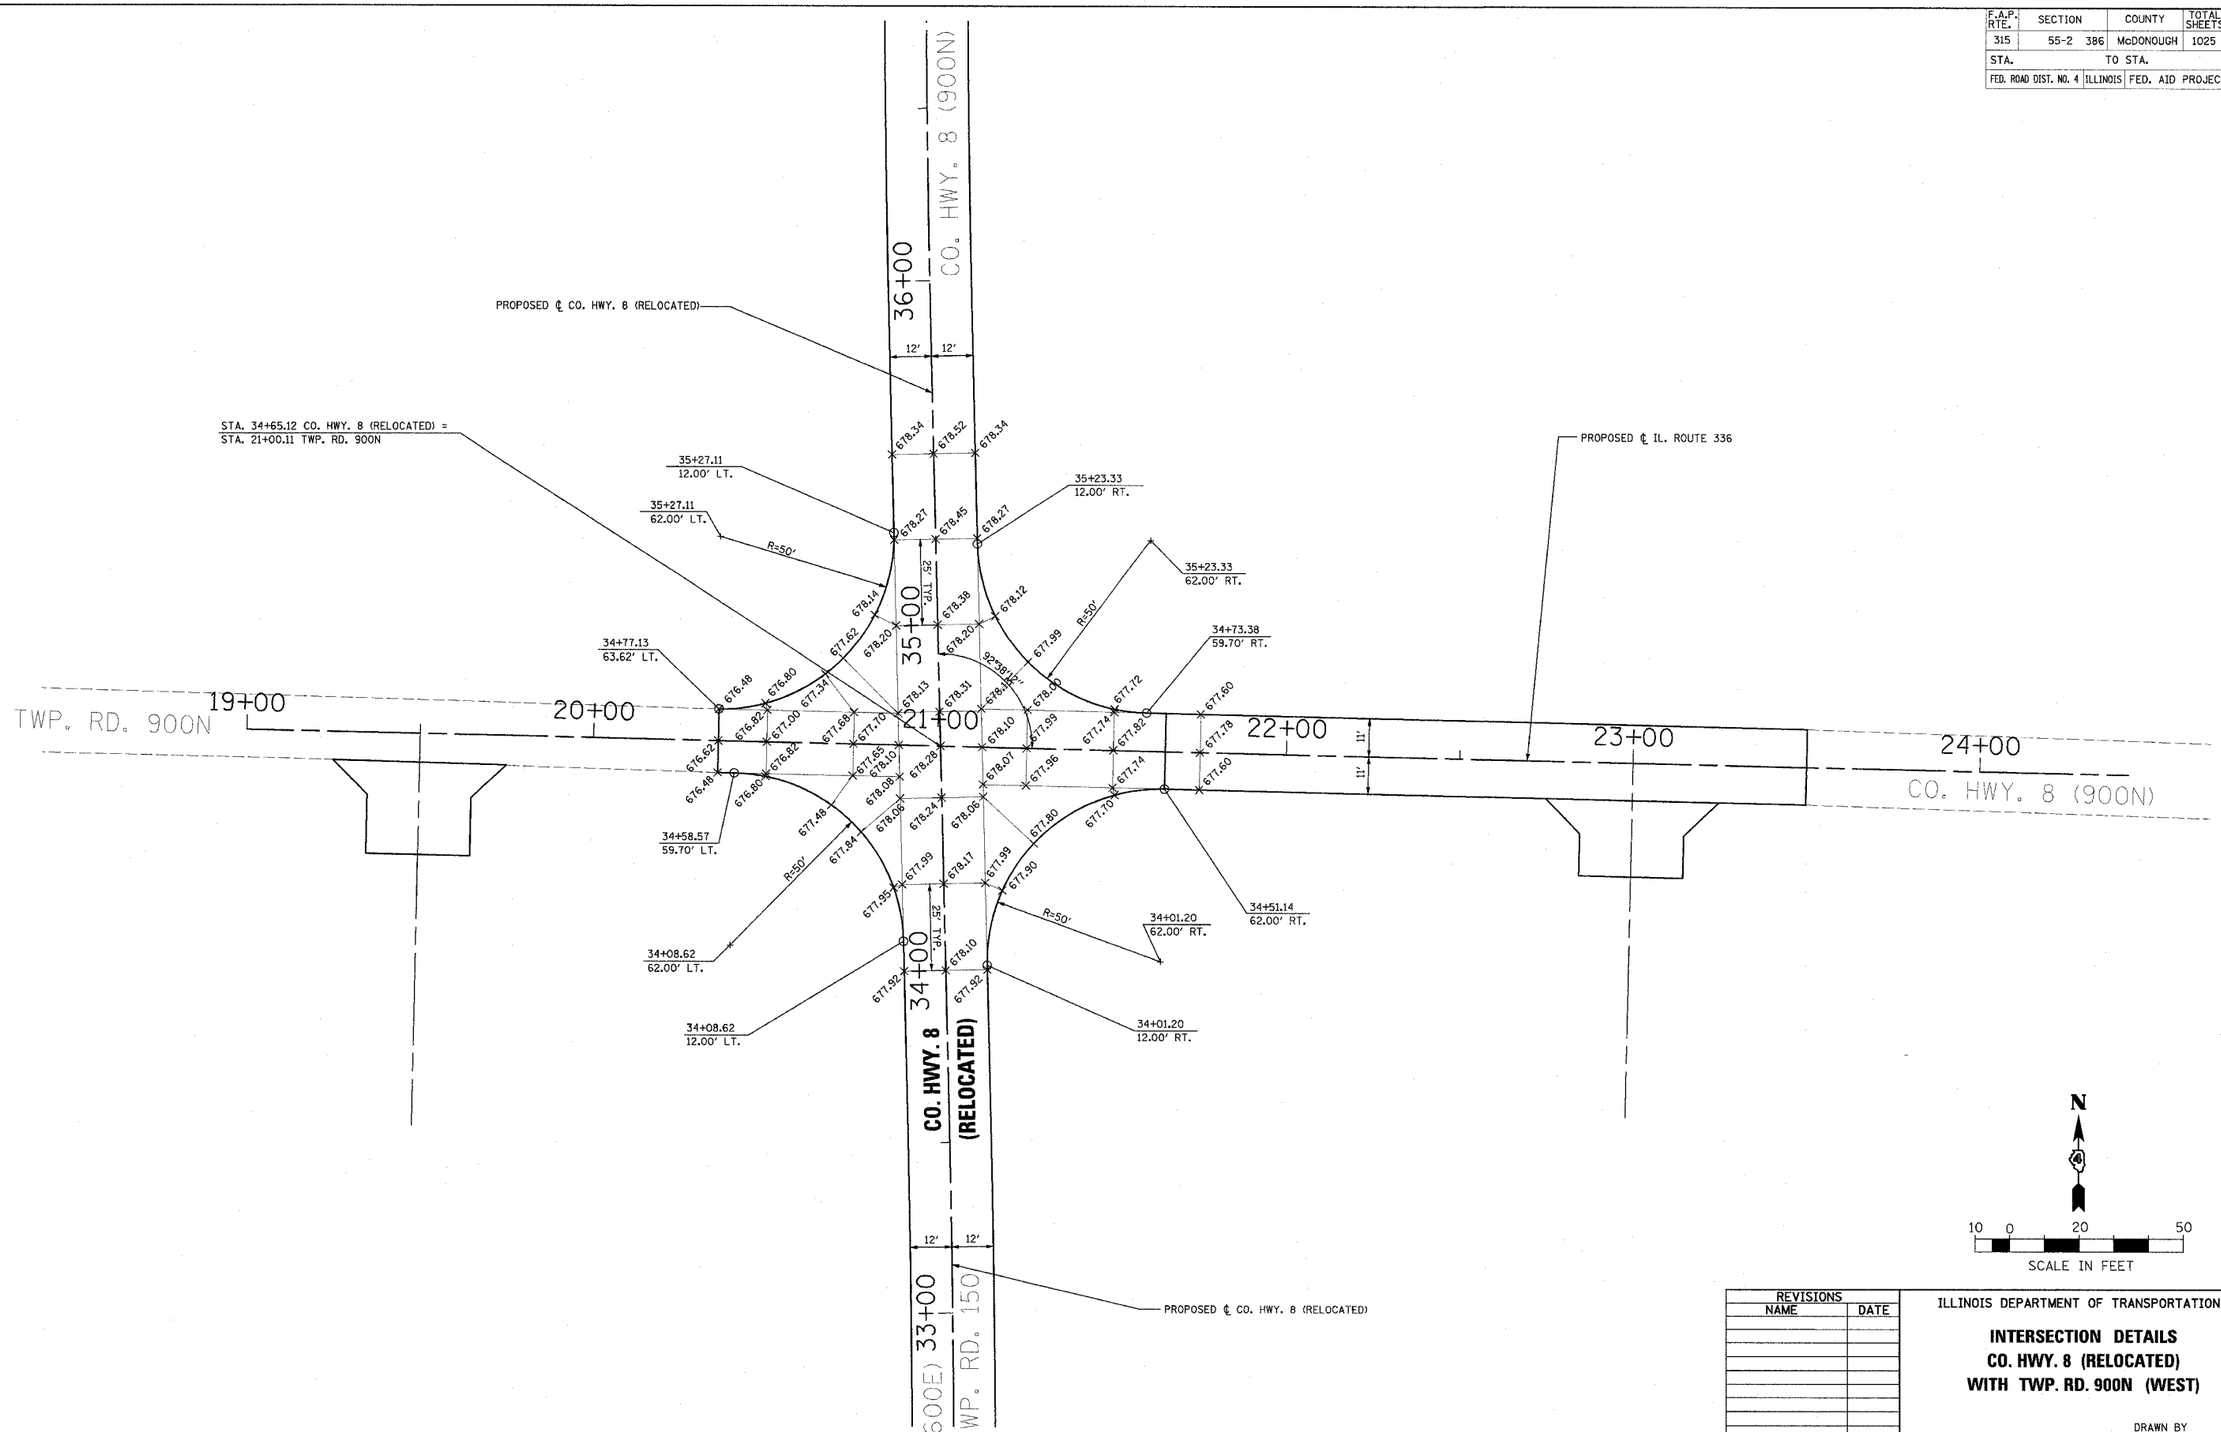

N

10 0 20 50

SCALE IN FEET

REVISIONS NAME	DATE

ILLINOIS DEPARTMENT OF TRANSPORTATION

INTERSECTION DETAILS
CO. HWY. 8 (RELOCATED)
WITH TWP. RD. 900N (WEST)

DRAWN BY

DATE 3/30/06

CHECKED BY

INTERSECTION-900N-15.dgn 4/17/2006 7:42:59 AM