F.A. RTE.	SECTION	COUNTY	TOTAL SHEETS	SHEET NO.
315	55-2	McDONOUGH	1025	637
STA.		TO STA.		
FED. ROAD DIST. NO.	ILLINOIS	FED. AID PROJECT		

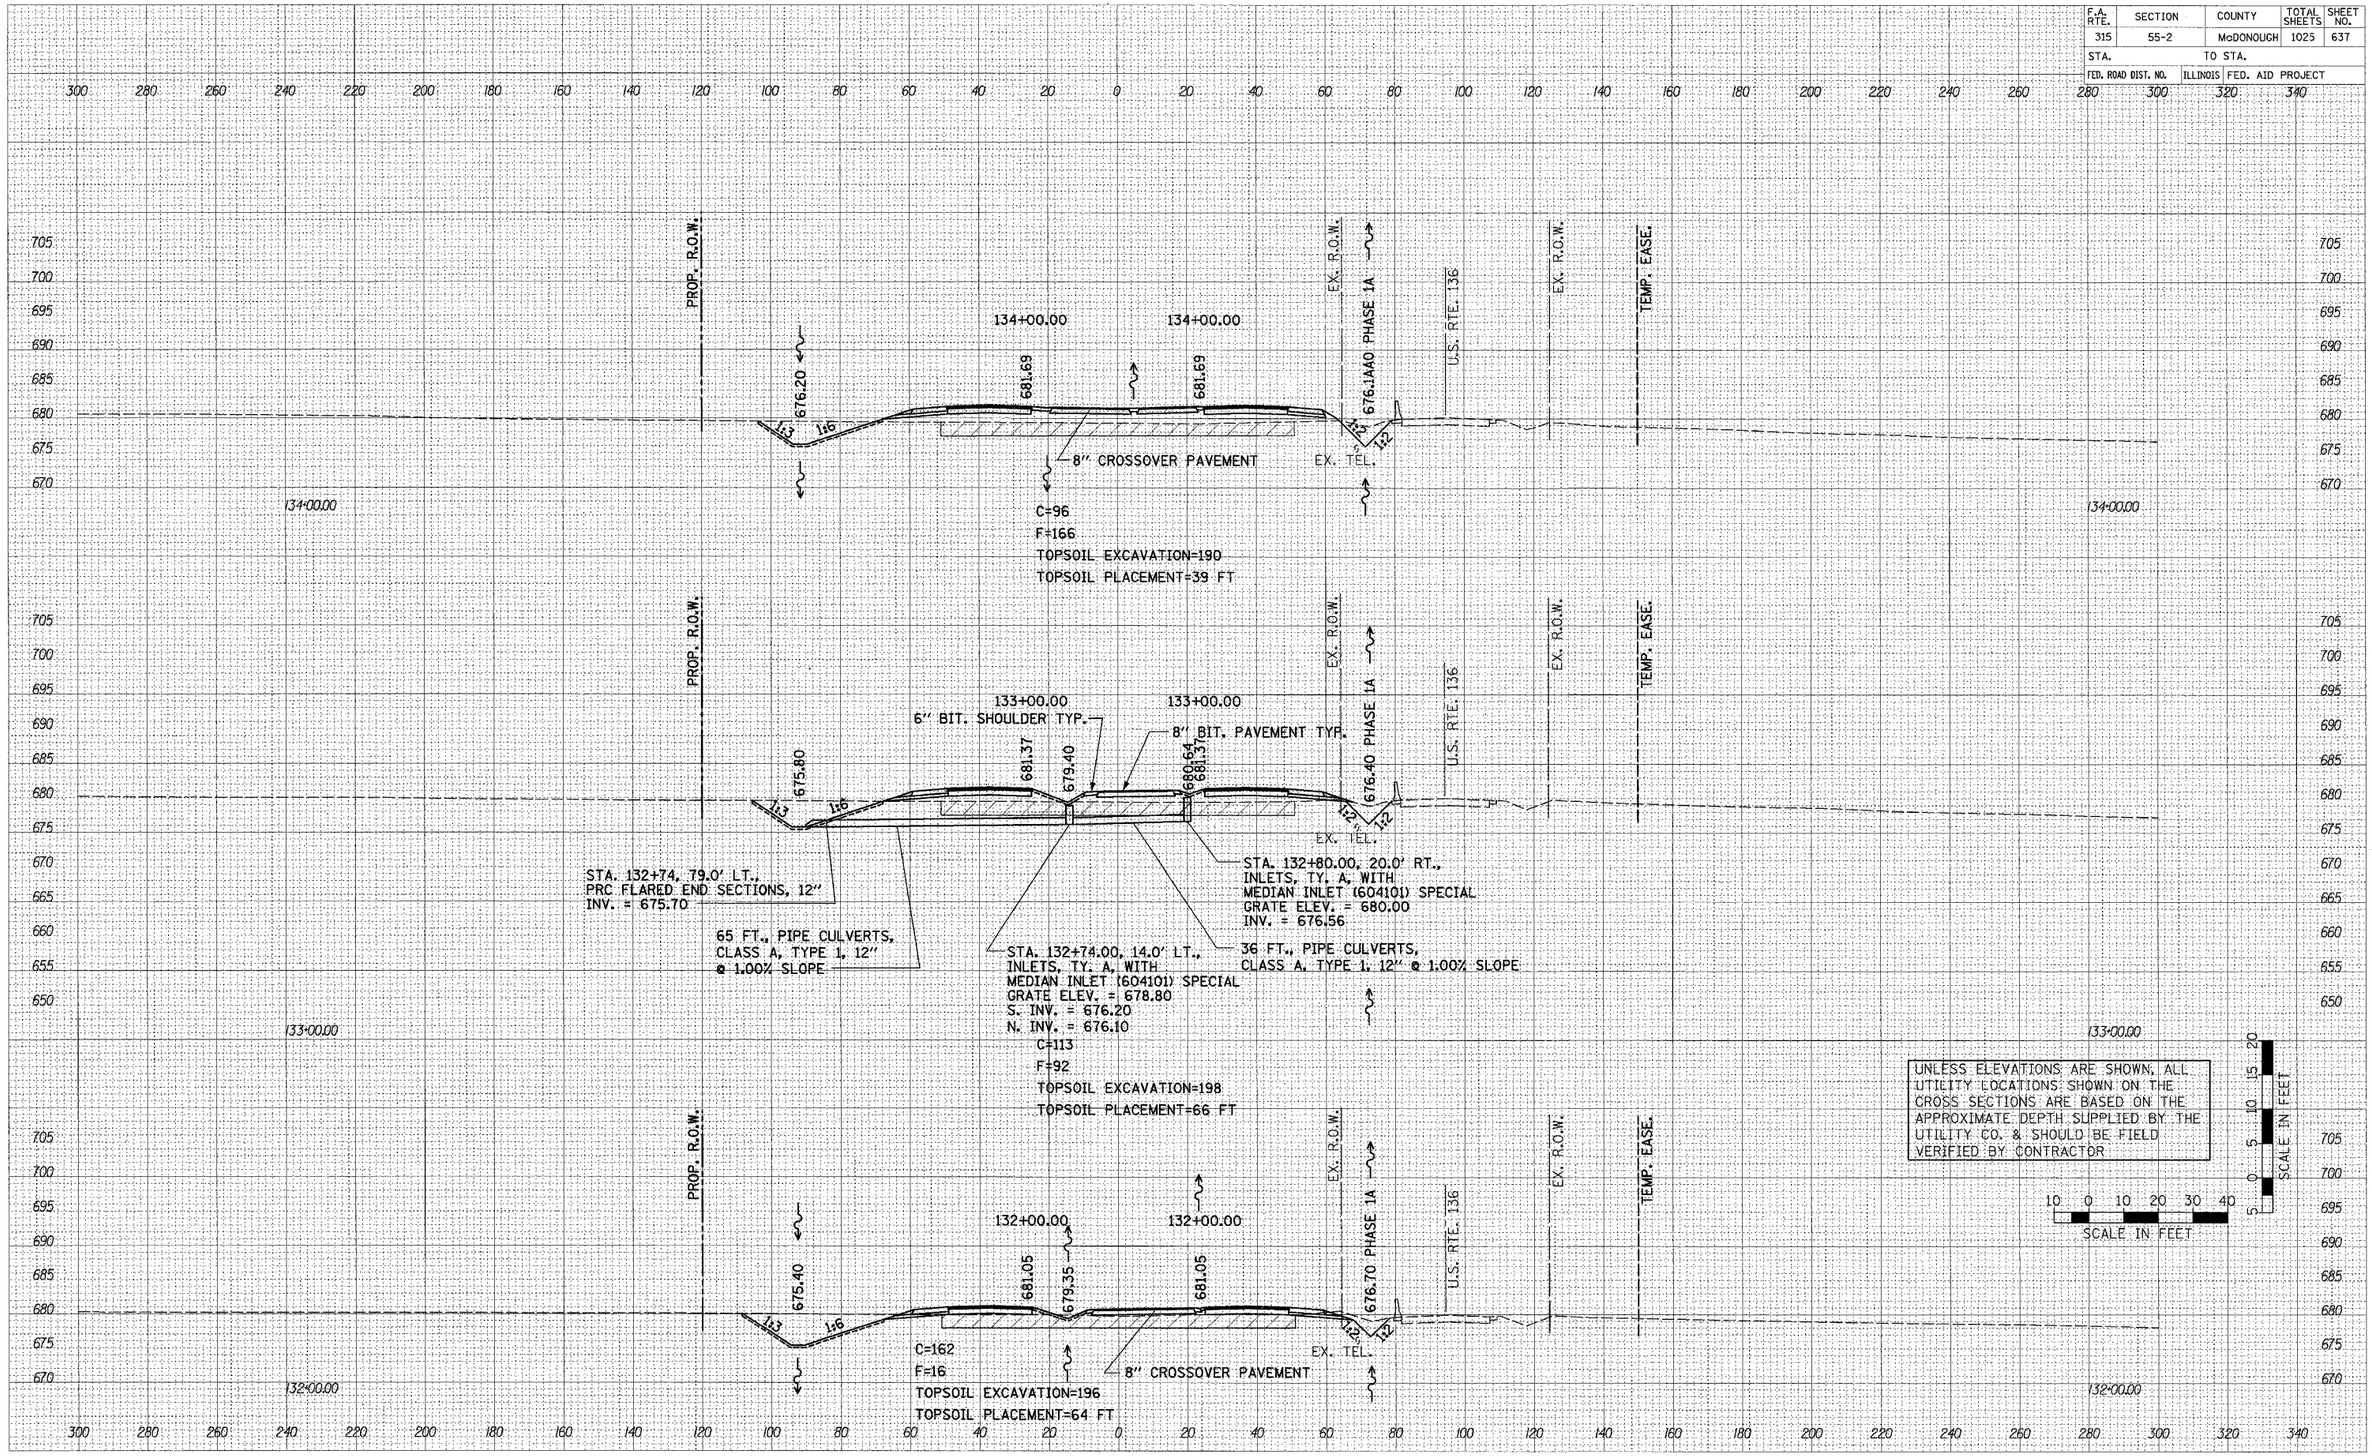

MAINTENANCE OF TRAFFIC – STAGE I – PHASE 1A – CROSS SECTIONS – FAP 315 (ILL ROUTE 336)