F.A. RTE.	SECTION	COUNTY	TOTAL SHEETS	SHEET NO.
315	55-2	McDONOUGH	1025	643
STA.		TO STA.		
FED. ROAD DIST. NO.	ILLINOIS	FED. AID PROJECT		

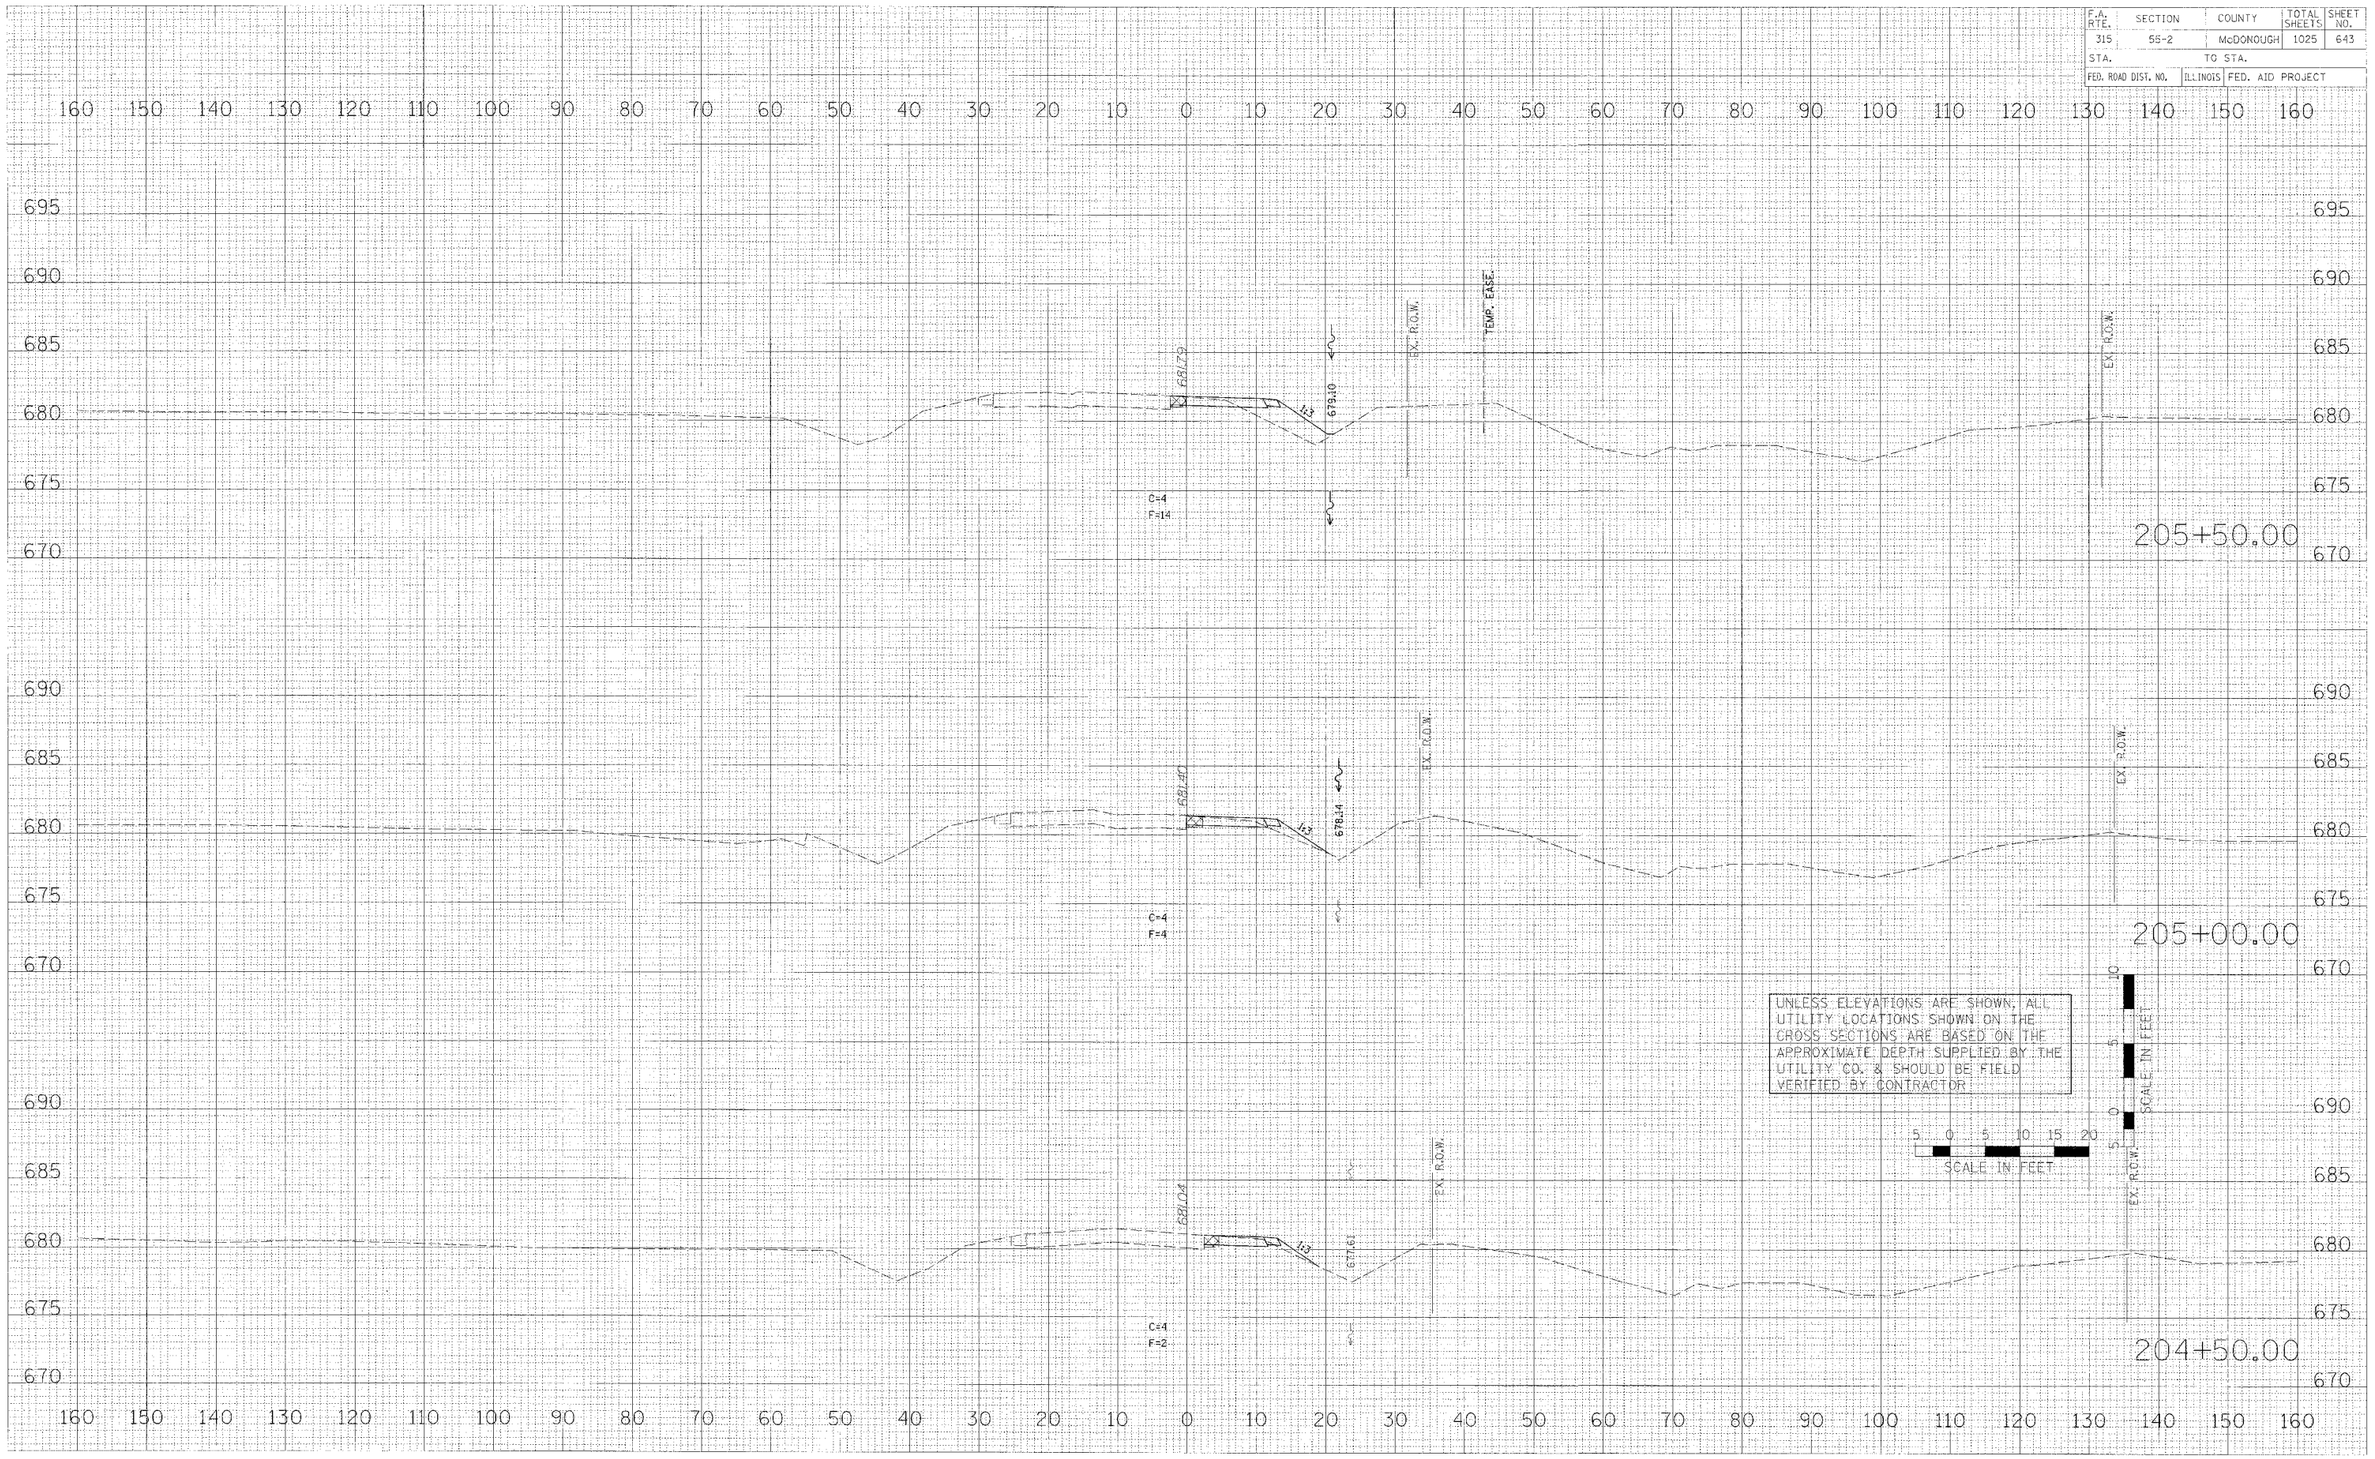

MAINTENANCE OF TRAFFIC – CROSS SECTIONS – U.S. ROUTE 136 TEMPORARY RUN-AROUND

Set-r136-sheets.dgn 3/30/2000 1:18:22 PM