F.A. RTE.	SECTION	COUNTY	TOTAL SHEETS	SHEET NO.
315	55-2	McDONOUGH	1025	650
STA.	TO STA.			
FED. ROAD DIST. NO.	ILLINOIS	FED. AID PROJECT		

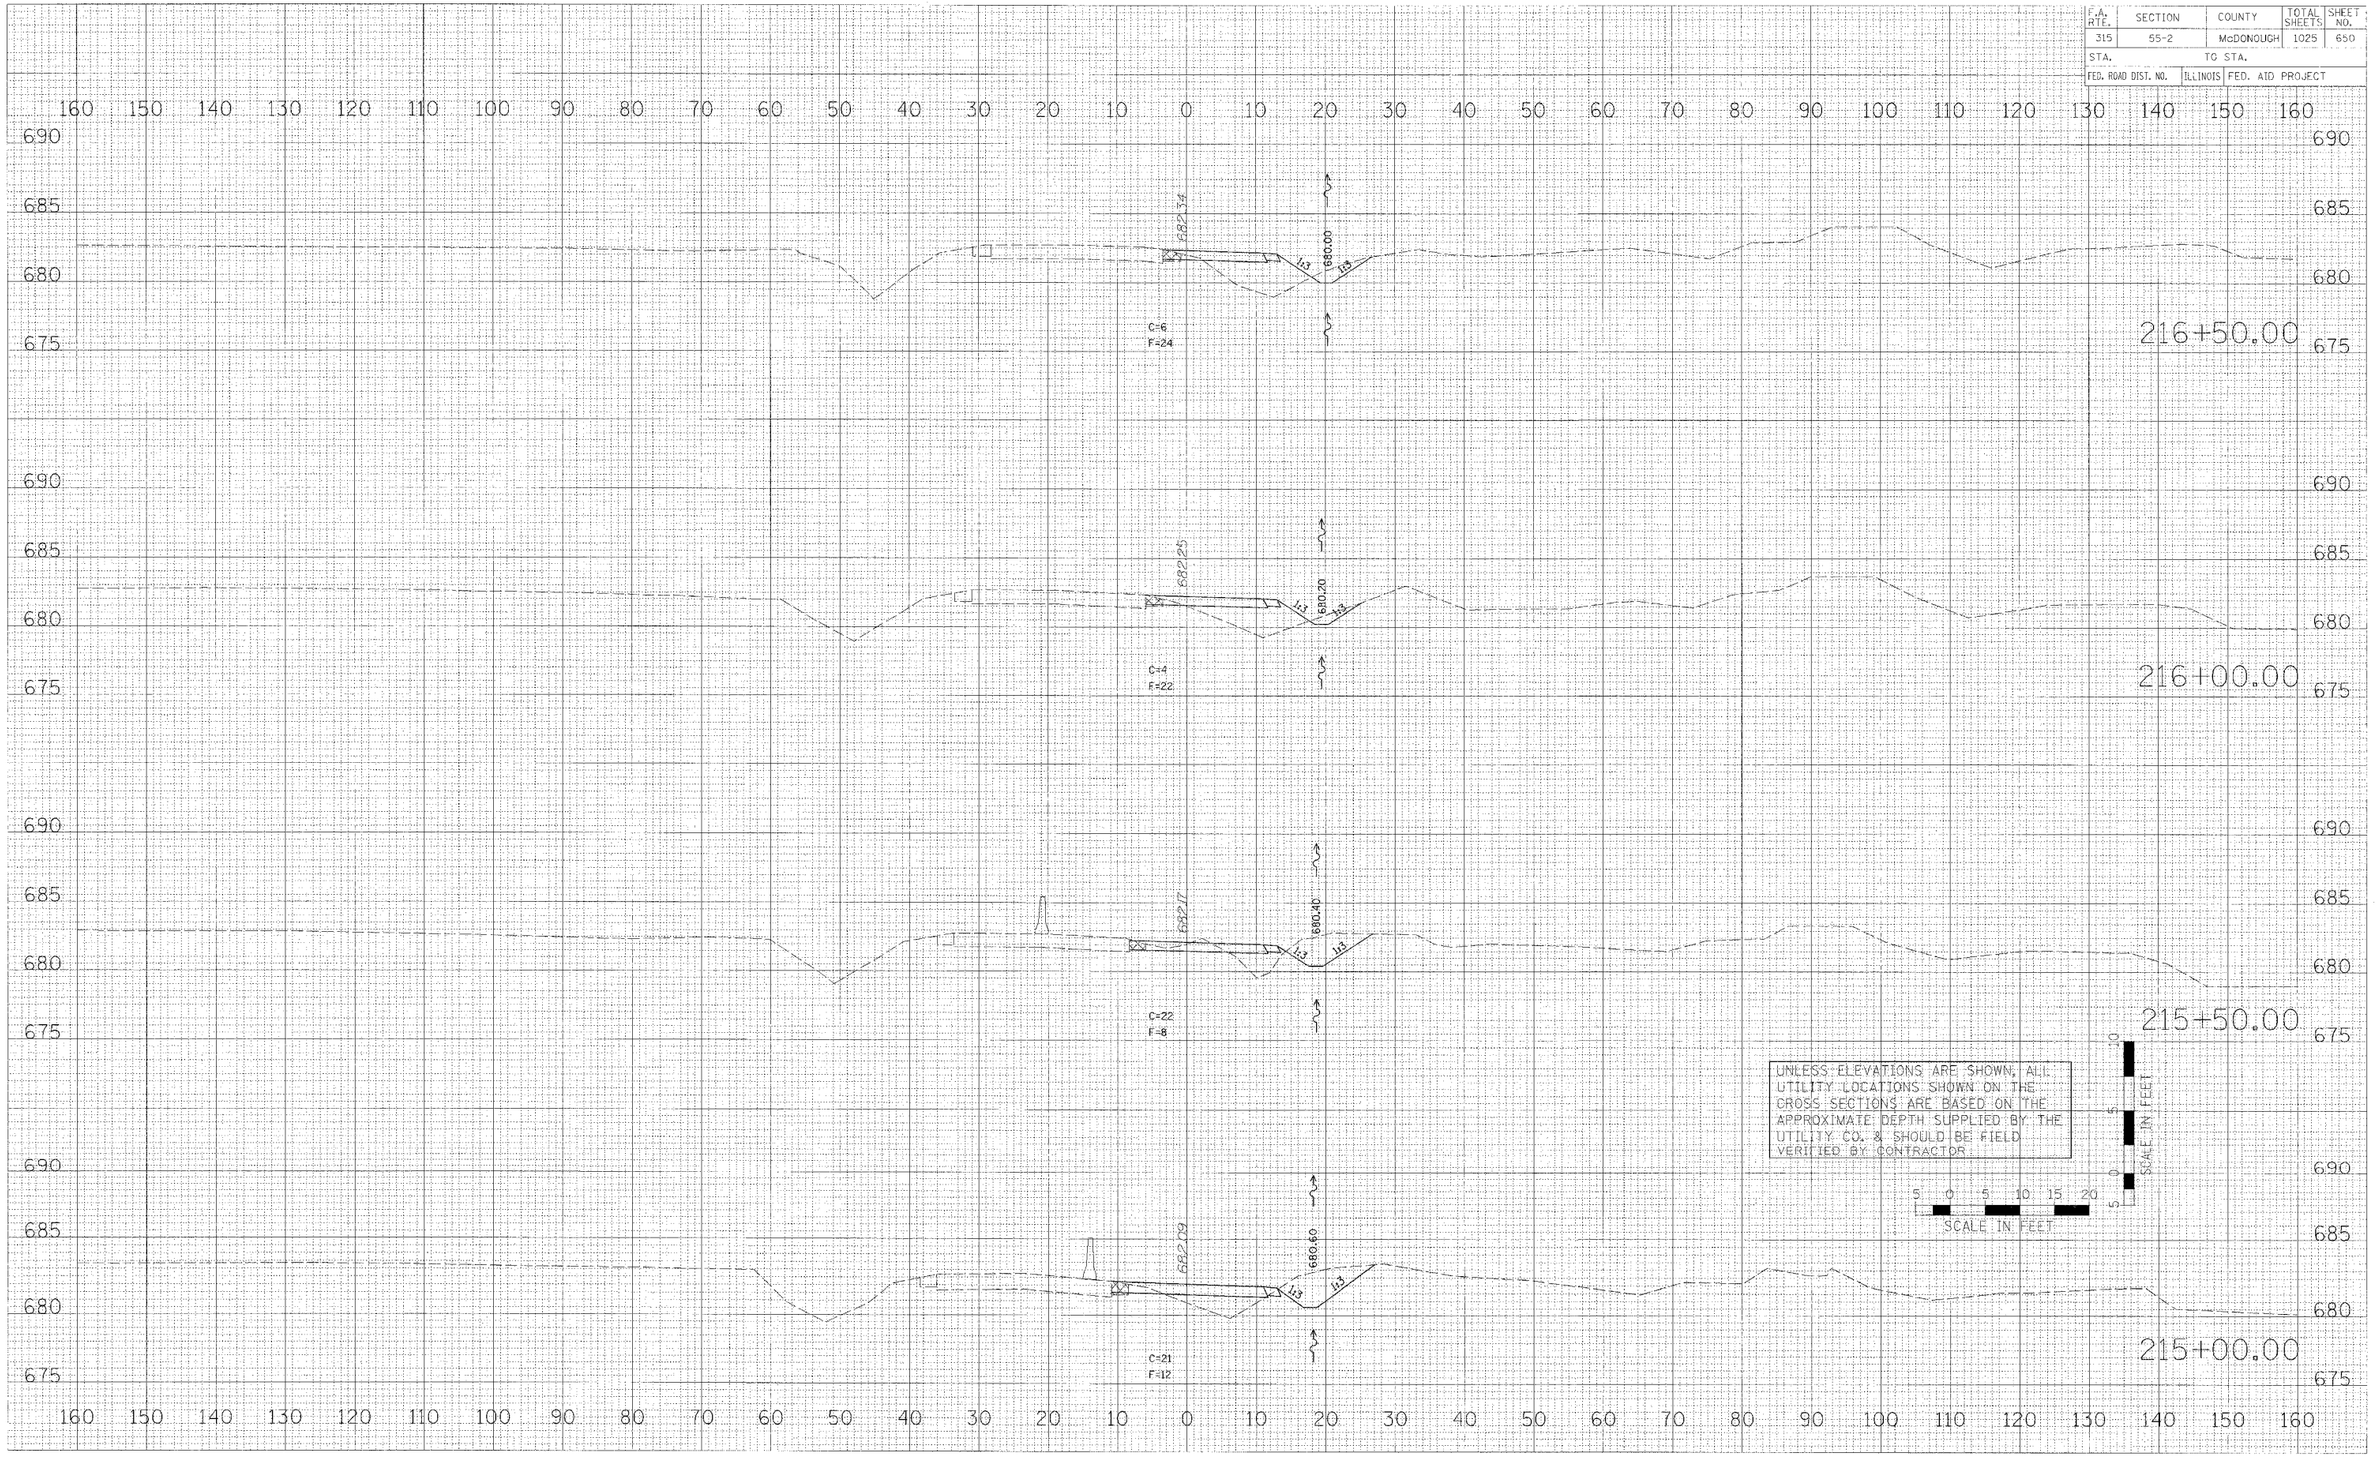

UNLESS ELEVATIONS ARE SHOWN, ALL UTILITY LOCATIONS SHOWN ON THE CROSS SECTIONS ARE BASED ON THE APPROXIMATE DEPTH SUPPLIED BY THE UTILITY CO. & SHOULD BE FIELD VERIFIED BY CONTRACTOR.

5 0 5 10 15 20
SCALE IN FEET

5 0 5
SCALE IN FEET

FINAL SURVEY NOTE BOOK NO.
SURVEYED PLOTTED TRACED AREAS CHECKED BY DATE

JUNCTION SURVEY NOTE BOOK NO.
SURVEYED PLOTTED TRACED AREAS CHECKED BY DATE

PLOT DATE = $DATE$
FILE NAME = $FILEL$
PLOT SCALE = $SCALE$
USER NAME = $USER$

MAINTENANCE OF TRAFFIC – CROSS SECTIONS – U.S. ROUTE 136 TEMPORARY RUN–AROUND

set-rt36-sheets.dgn 3/30/2006 1:18:24 PM