F.A. RTE.	SECTION	COUNTY	TOTAL SHEETS	SHEET NO.
315	55-2	McDONOUGH	1025	660
STA.	TO STA.			
FED. ROAD DIST. NO.	ILLINOIS	FED. AID PROJECT		

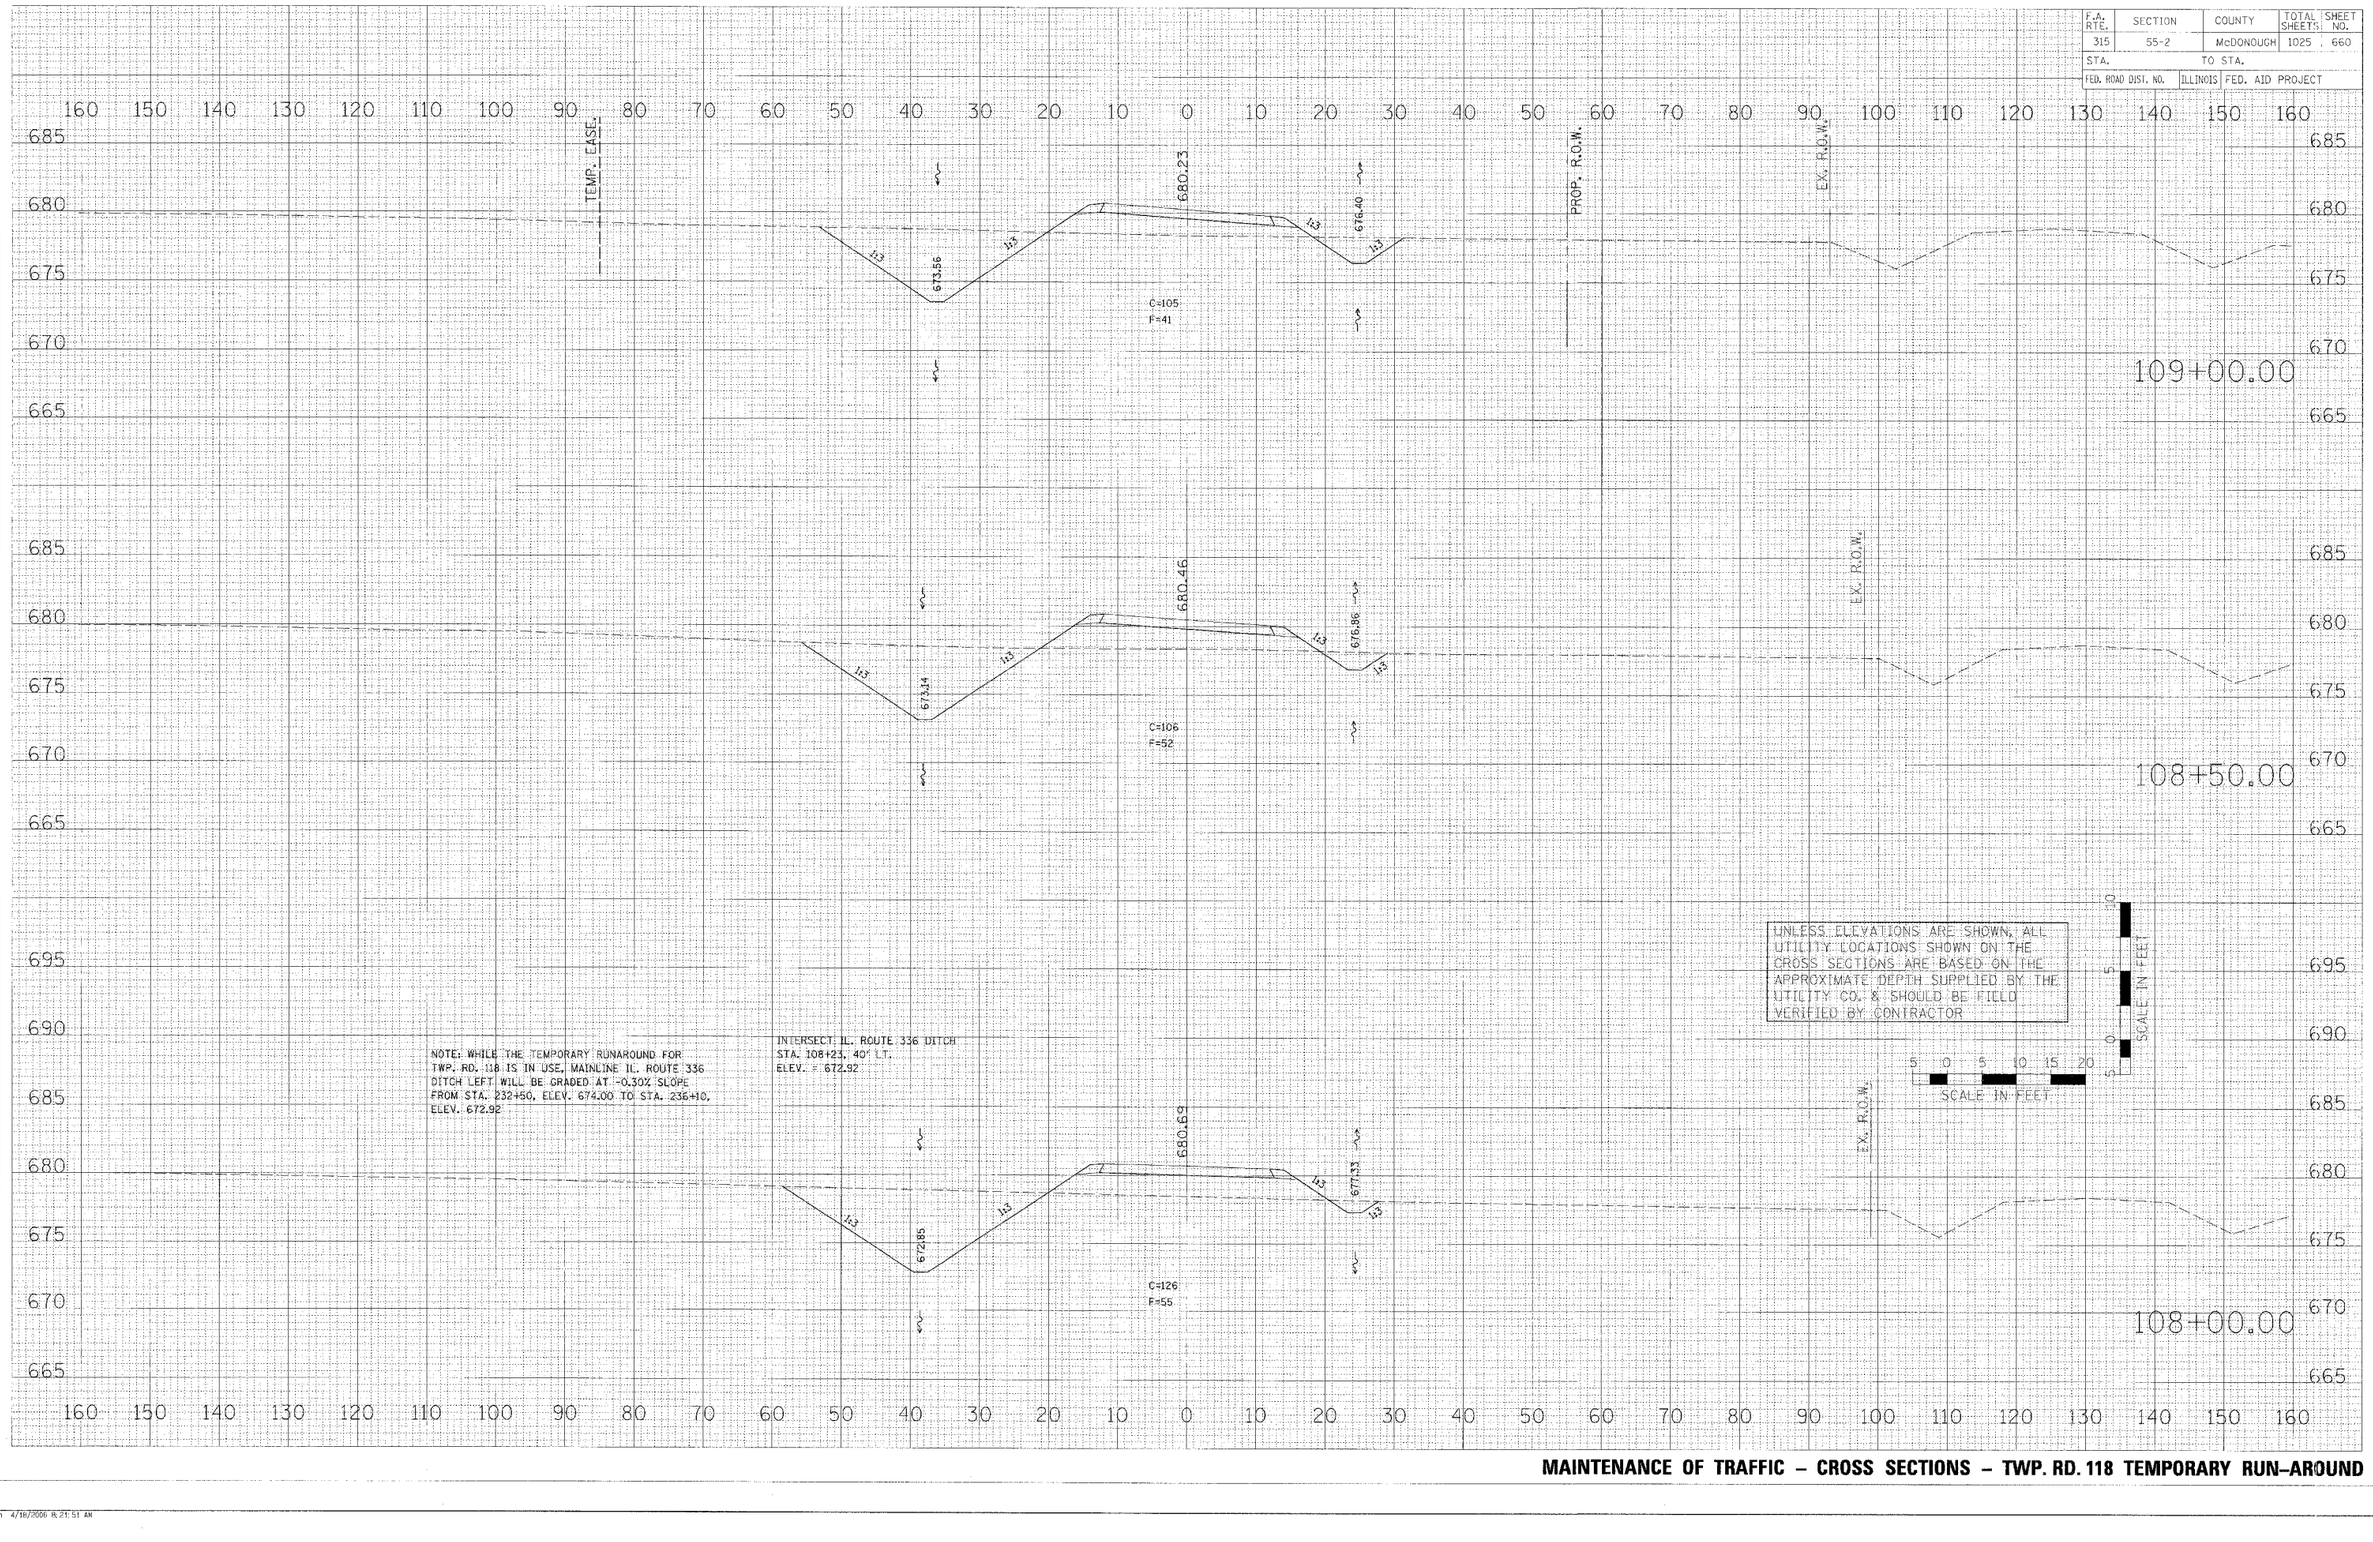

MAINTENANCE OF TRAFFIC – CROSS SECTIONS – TWP. RD. 118 TEMPORARY RUN-AROUND

FINAL SURVEY — SURVEYED / PLOTTED / TEMPLATE / AREAS CHECKED — BY / DATE

PLOT DATE = #DATE#
FILE NAME = #FILE#
PLOT SCALE = #SCALE#
USER NAME = #USER#

tpt-1r118-sheets.dgn 4/18/2006 8:21:51 AM