F.A. RTE.	SECTION	COUNTY	TOTAL SHEETS	SHEET NO.
315	55-2	McDONOUGH	1025	661
STA.		TO STA.		
FED. ROAD DIST. NO.		ILLINOIS FED. AID PROJECT		

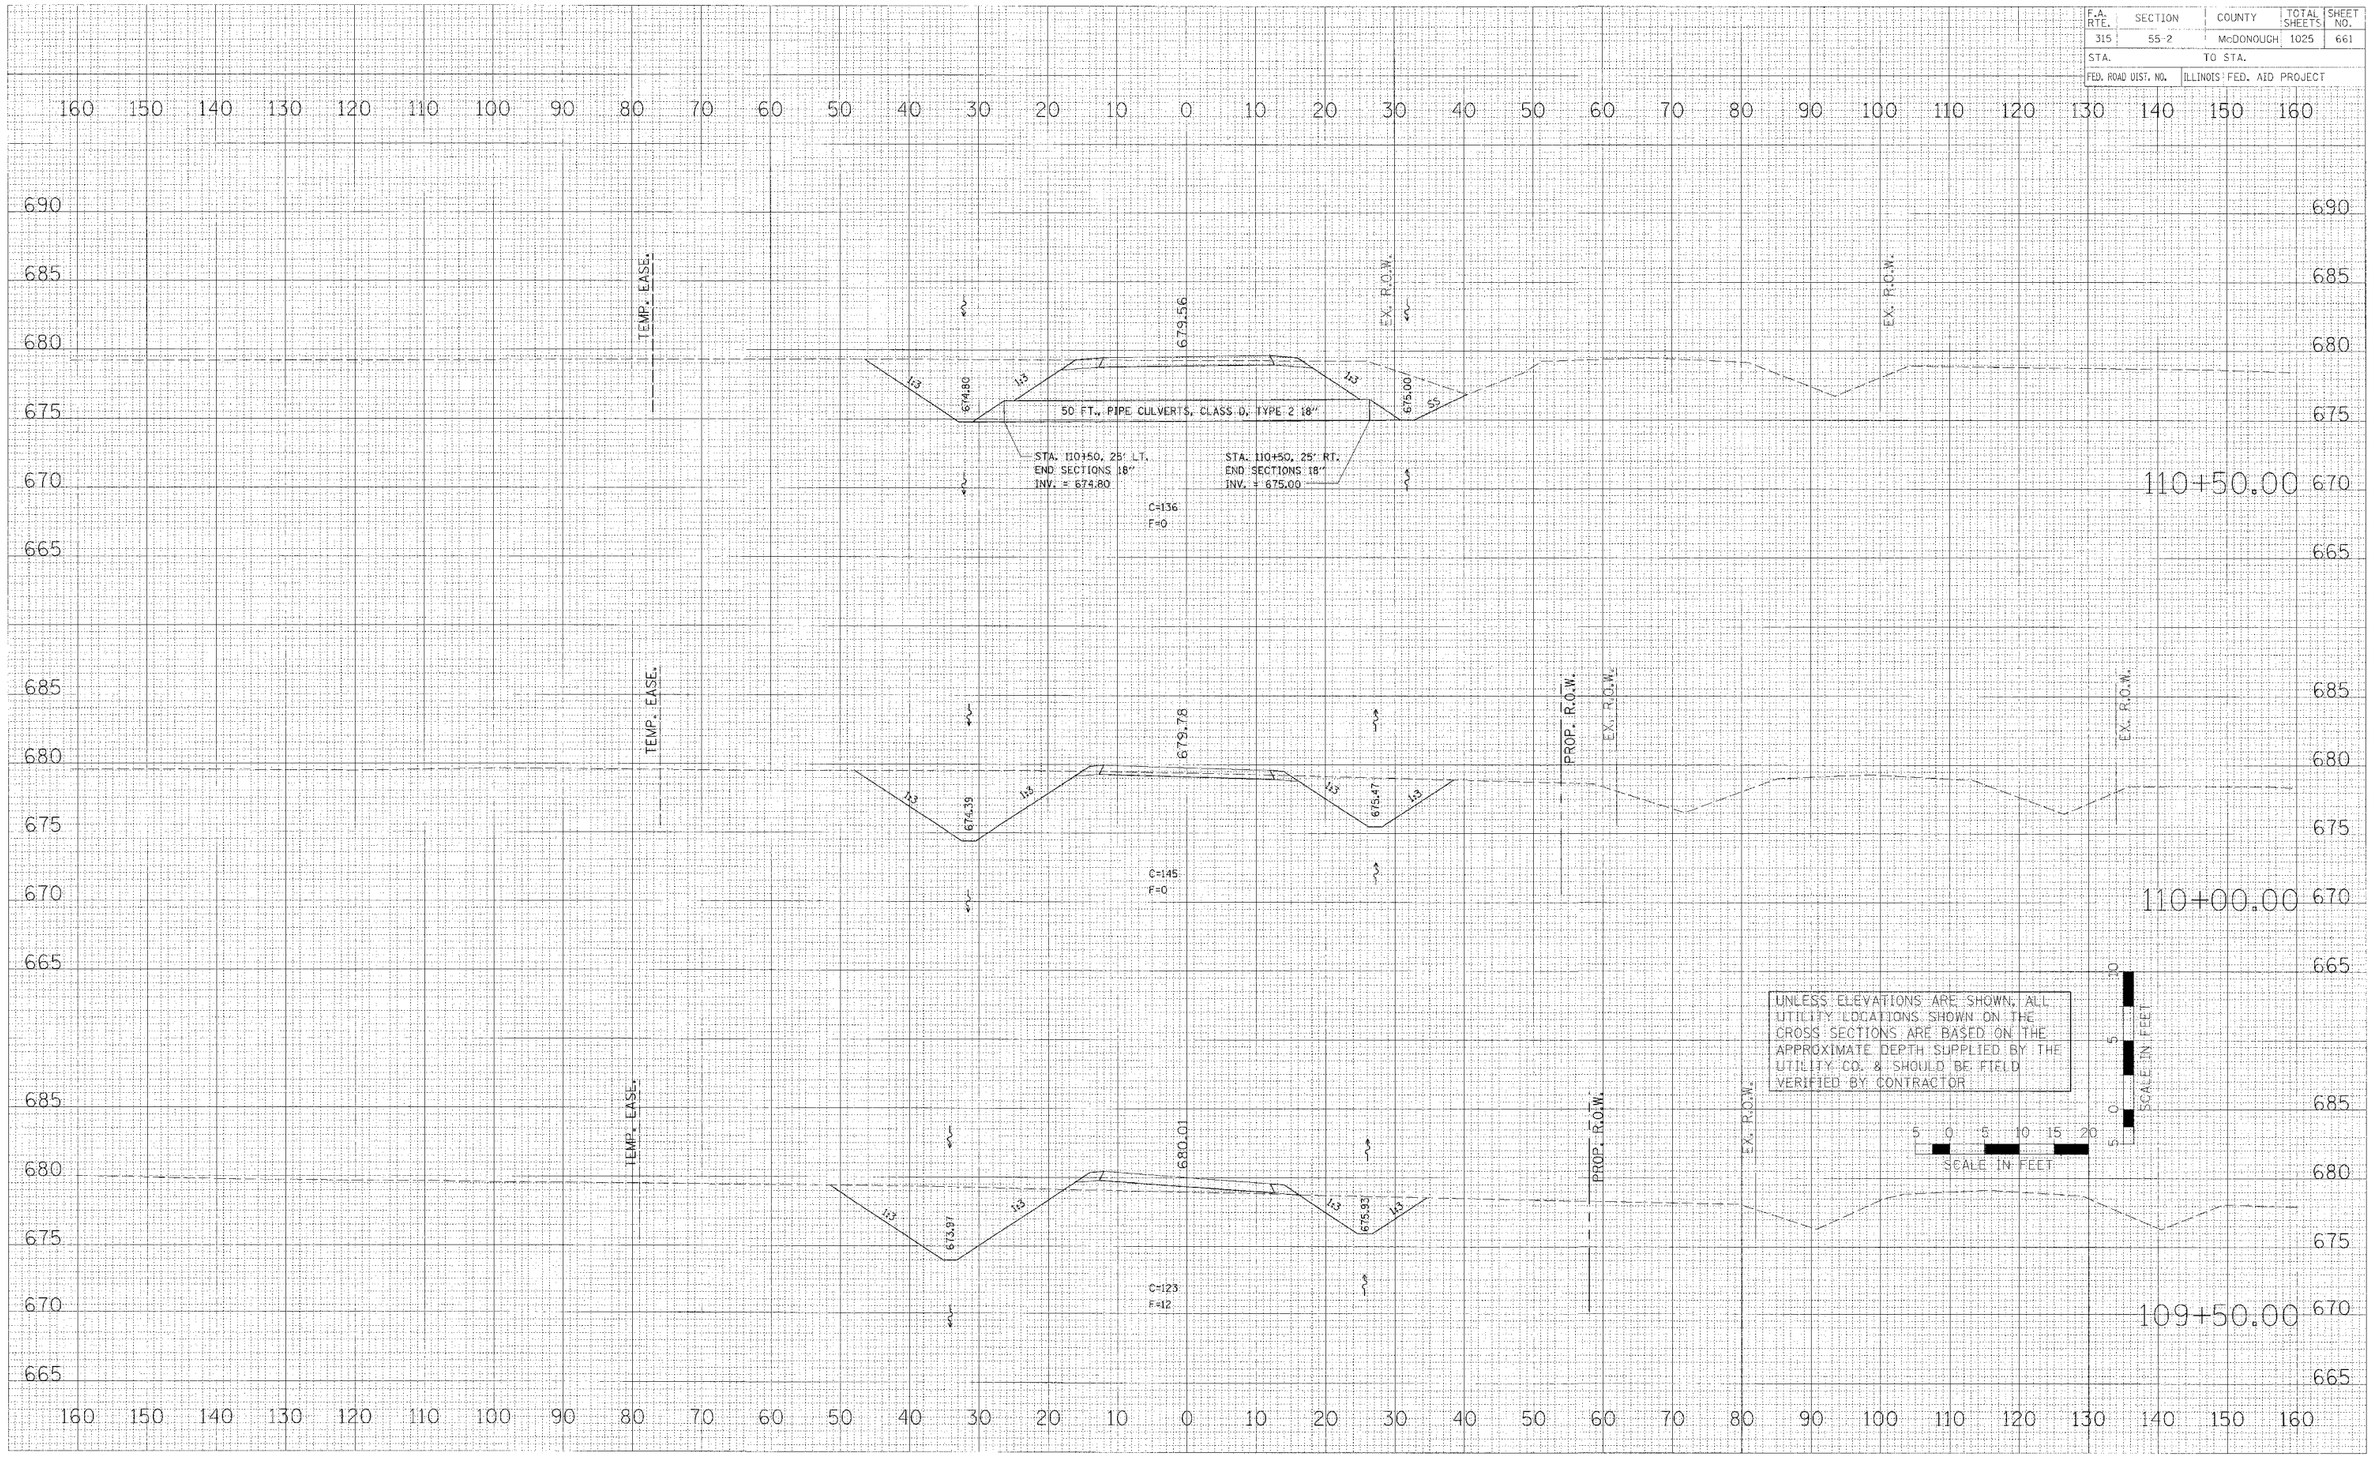

MAINTENANCE OF TRAFFIC – CROSS SECTIONS – TWP. RD. 118 TEMPORARY RUN–AROUND

PLOT DATE = $DATE$
FILE NAME = $FILE$
PLOT SCALE = $SCALE$
USER NAME = $USER$

3pt-tr118-sheets.dgn 4/18/2006 8:21:52 AM