F.A. RTE.	SECTION	COUNTY	TOTAL SHEET SHEETS NO.
315	55-2	McDONOUGH	1025 674
STA.	TO STA.		
FED. ROAD DIST. NO.	ILLINOIS	FED. AID PROJECT	

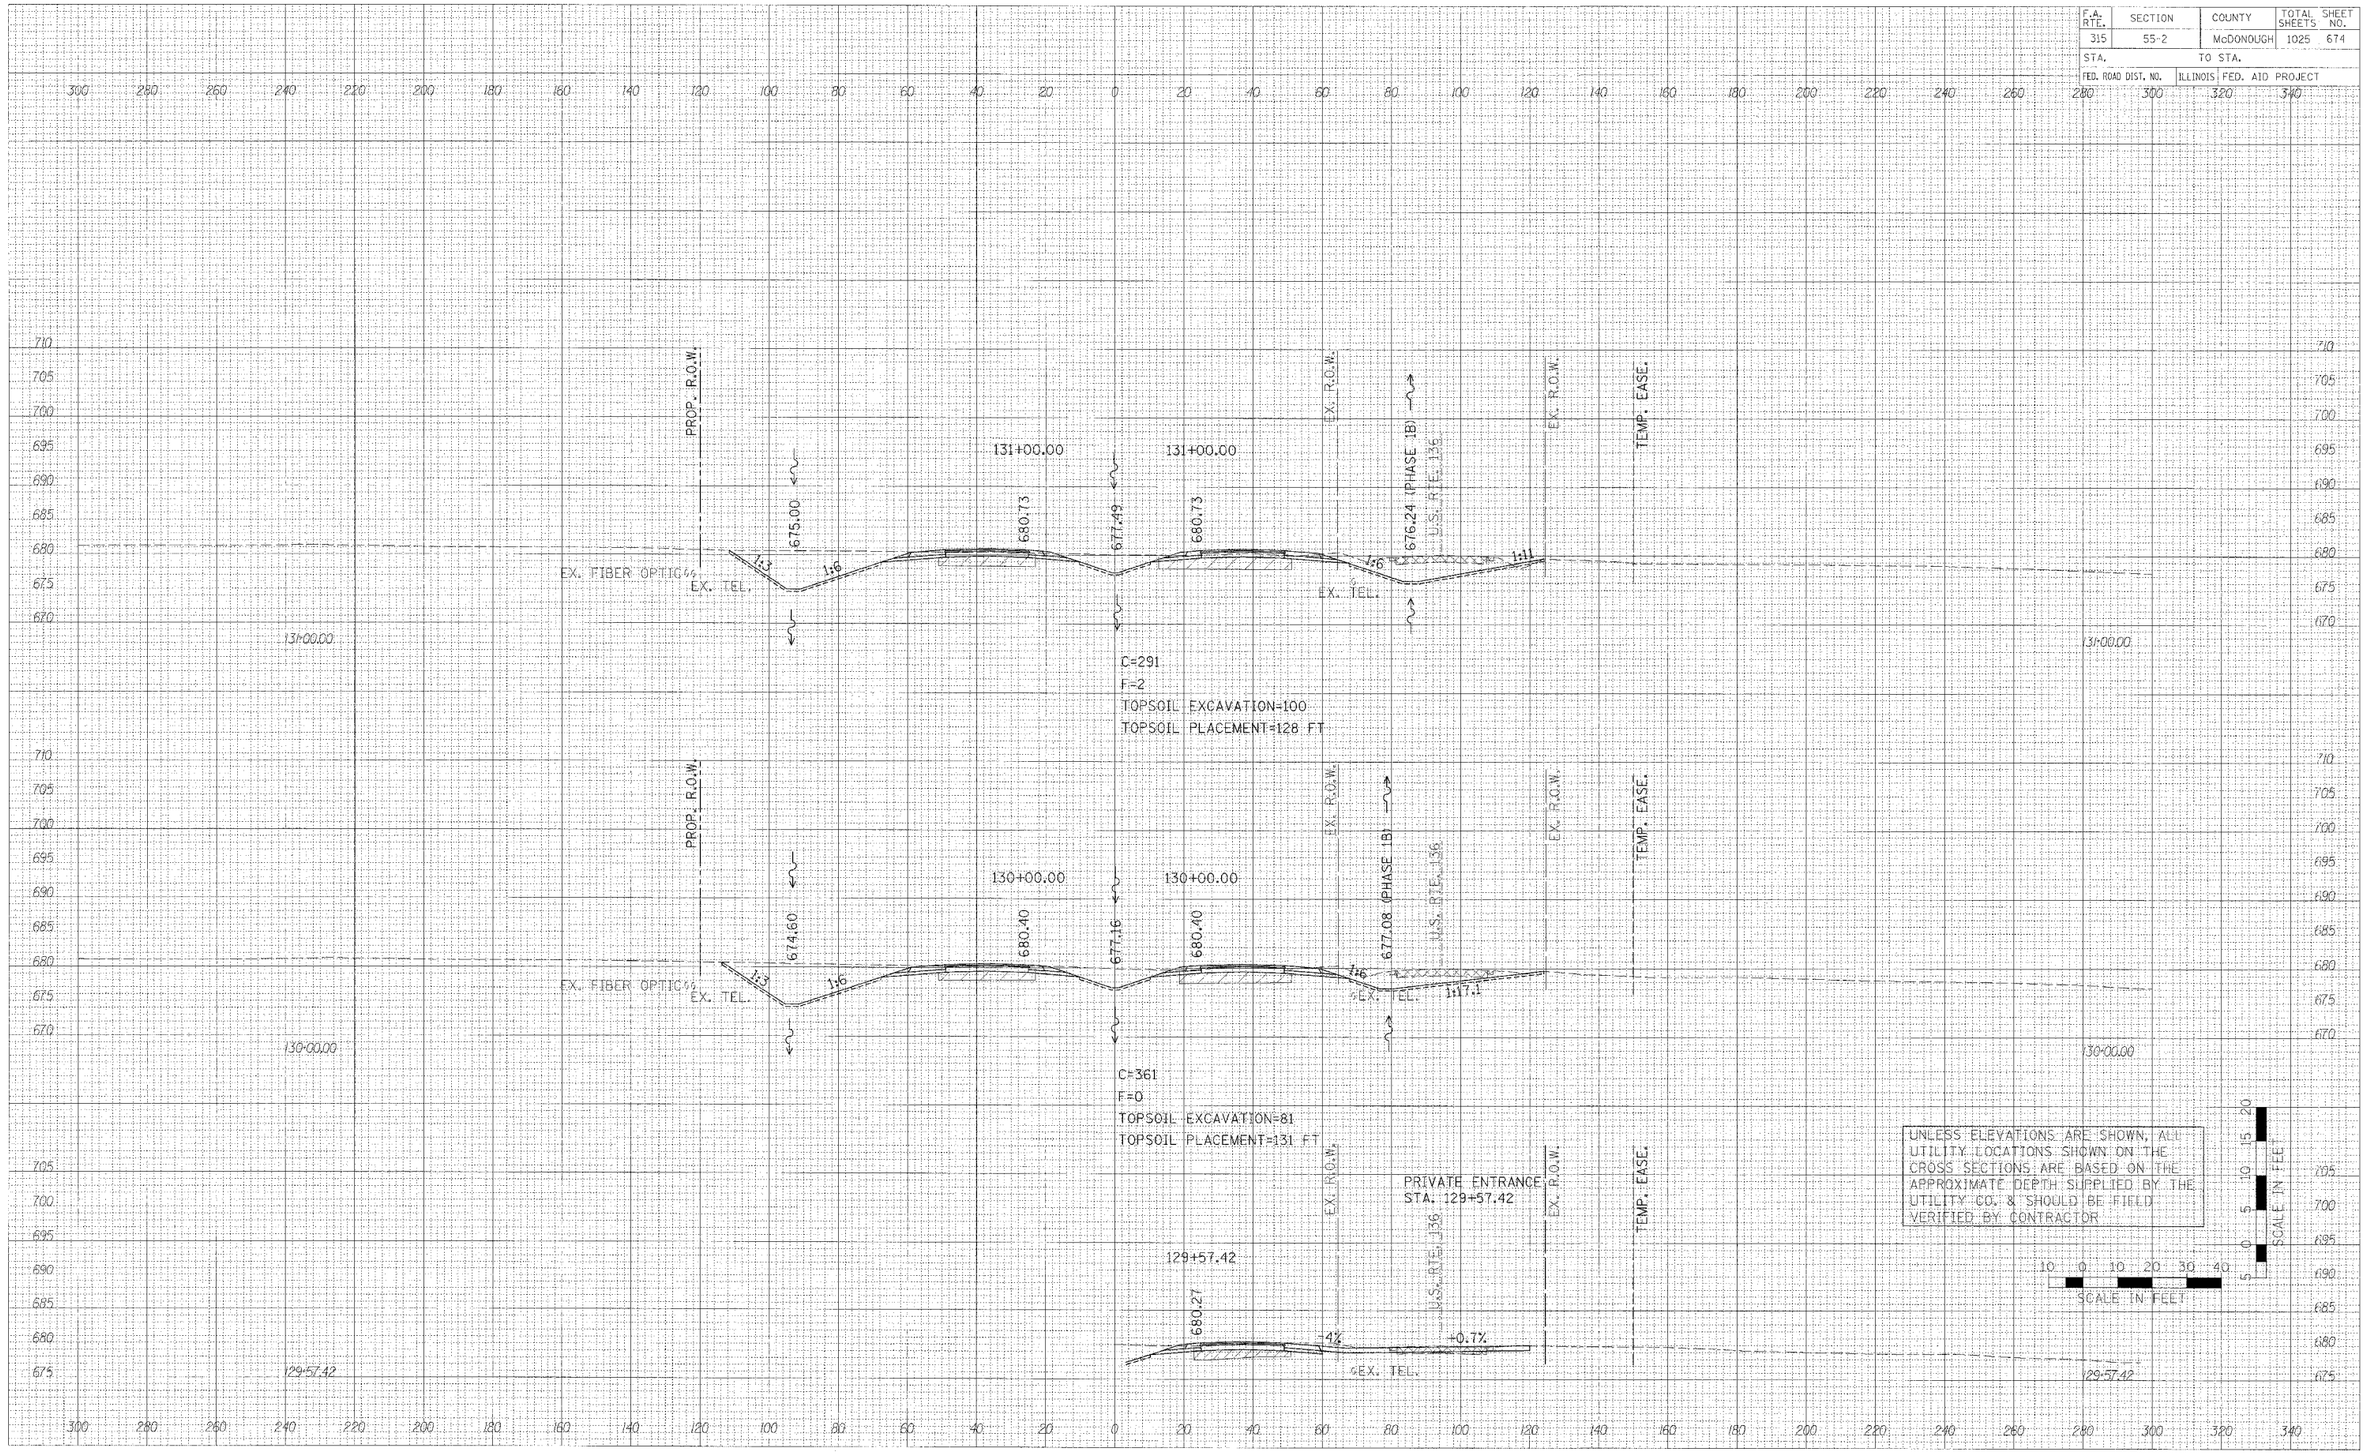

CROSS SECTIONS – IL. ROUTE 336

FINAL SURVEY NOTE BOOK — SURVEYED / PLOTTED / TEMP. PTS / AREAS / AREAS CHECKED — BY / DATE

ORIGINAL SURVEY NOTE BOOK — SURVEYED / PLOTTED / TEMP. PTS / AREAS / AREAS CHECKED — BY / DATE

PLOT DATE = $DATE$
FILE NAME = $FILEL$
PLOT SCALE = $SCALE$
USER NAME = $USER$

36 sheets-1.dgn 3/30/2006 12:53:16 PM