F.A. RTE.	SECTION	COUNTY	TOTAL SHEETS	SHEET NO.
315	55-2	McDONOUGH	1025	723
STA.		TO STA.		
FED. ROAD DIST. NO.	ILLINOIS	FED. AID PROJECT		

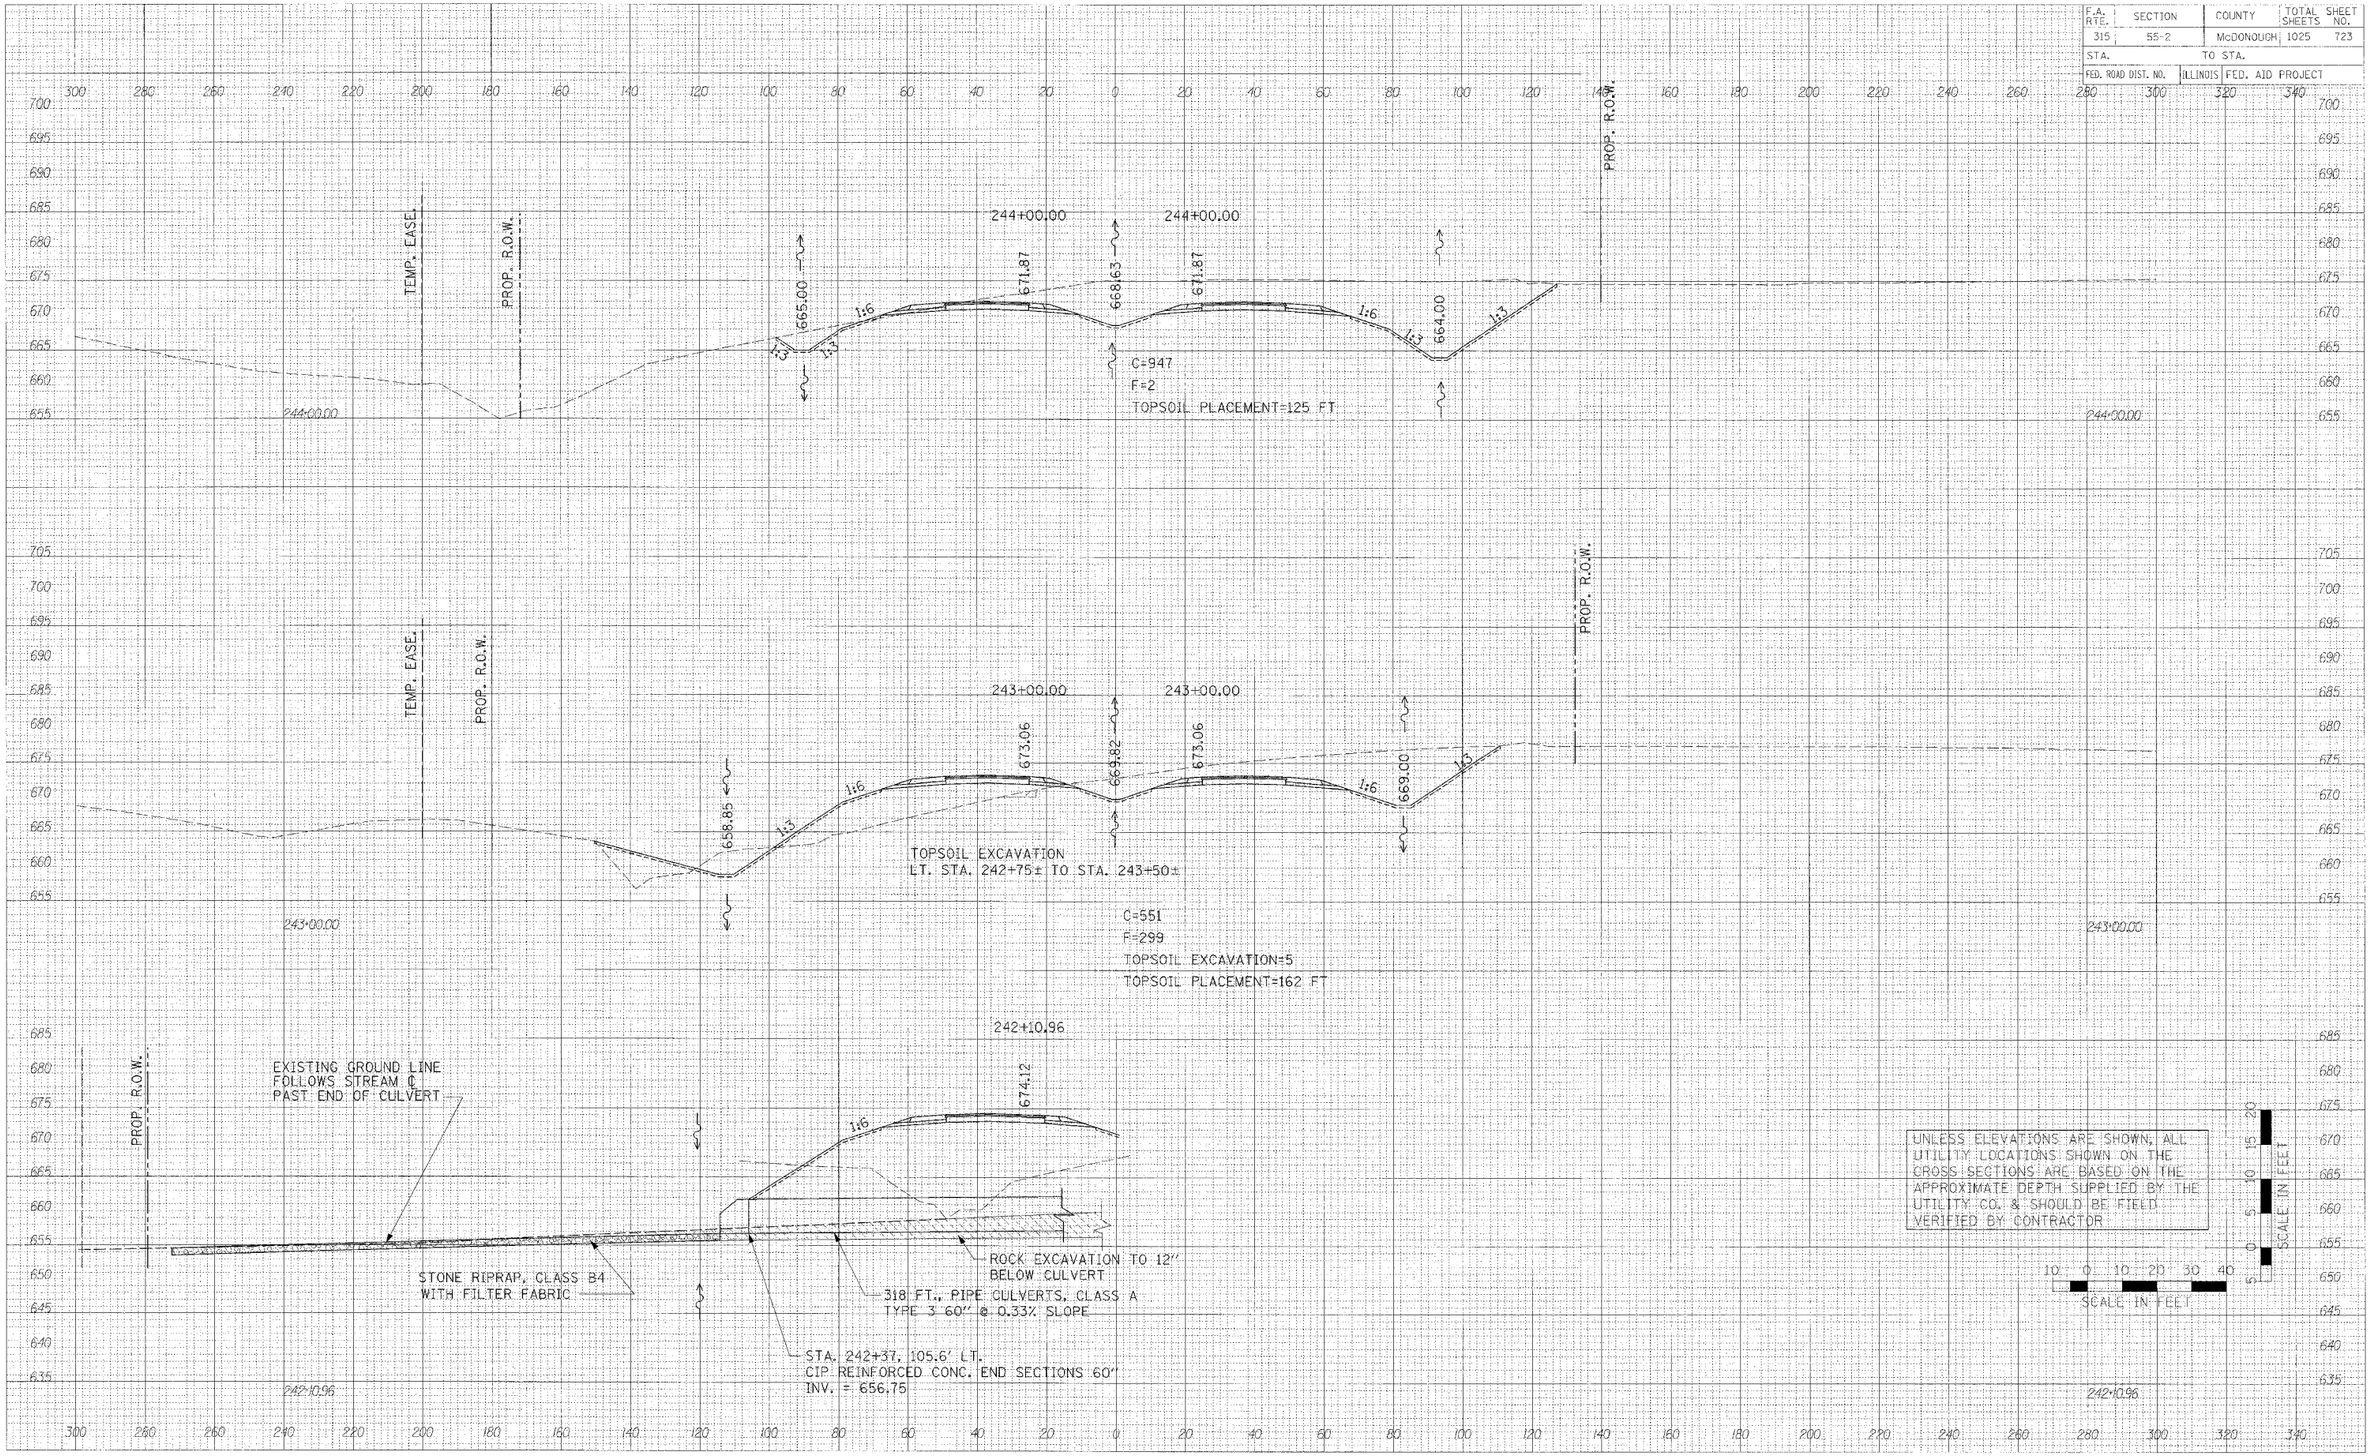

FINAL SURVEY? NOTE BOOK NO.

ORIGINAL SURVEY? NOTE BOOK NO.

COMPUTED BY
CHECKED BY
TEMP. ALT
AREAS
AREAS CHECKED

DATE

PLOT DATE = $DATE$
FILE NAME = $FILE$
COUNTY SCALE = $SCALE$
USER NAME = $USER$

CROSS SECTIONS – IL. ROUTE 336