F.A. RTE.	SECTION	COUNTY	TOTAL SHEETS	SHEET NO.
315	55-2	McDONOUGH	1025	751
STA.	TO STA.			
FED. ROAD DIST. NO.	ILLINOIS	FED. AID PROJECT		

FINAL SURVEY: NOTE BOOK, NO.
COMPUTED / CHECKED / TEMP. ATE / AREAS / AREAS CHECKED
BY / DATE

ORIGINAL SURVEY: NOTE BOOK, NO.
SURVEYED / COMPUTED / TEMP. ATE / AREAS / AREAS CHECKED
BY / DATE

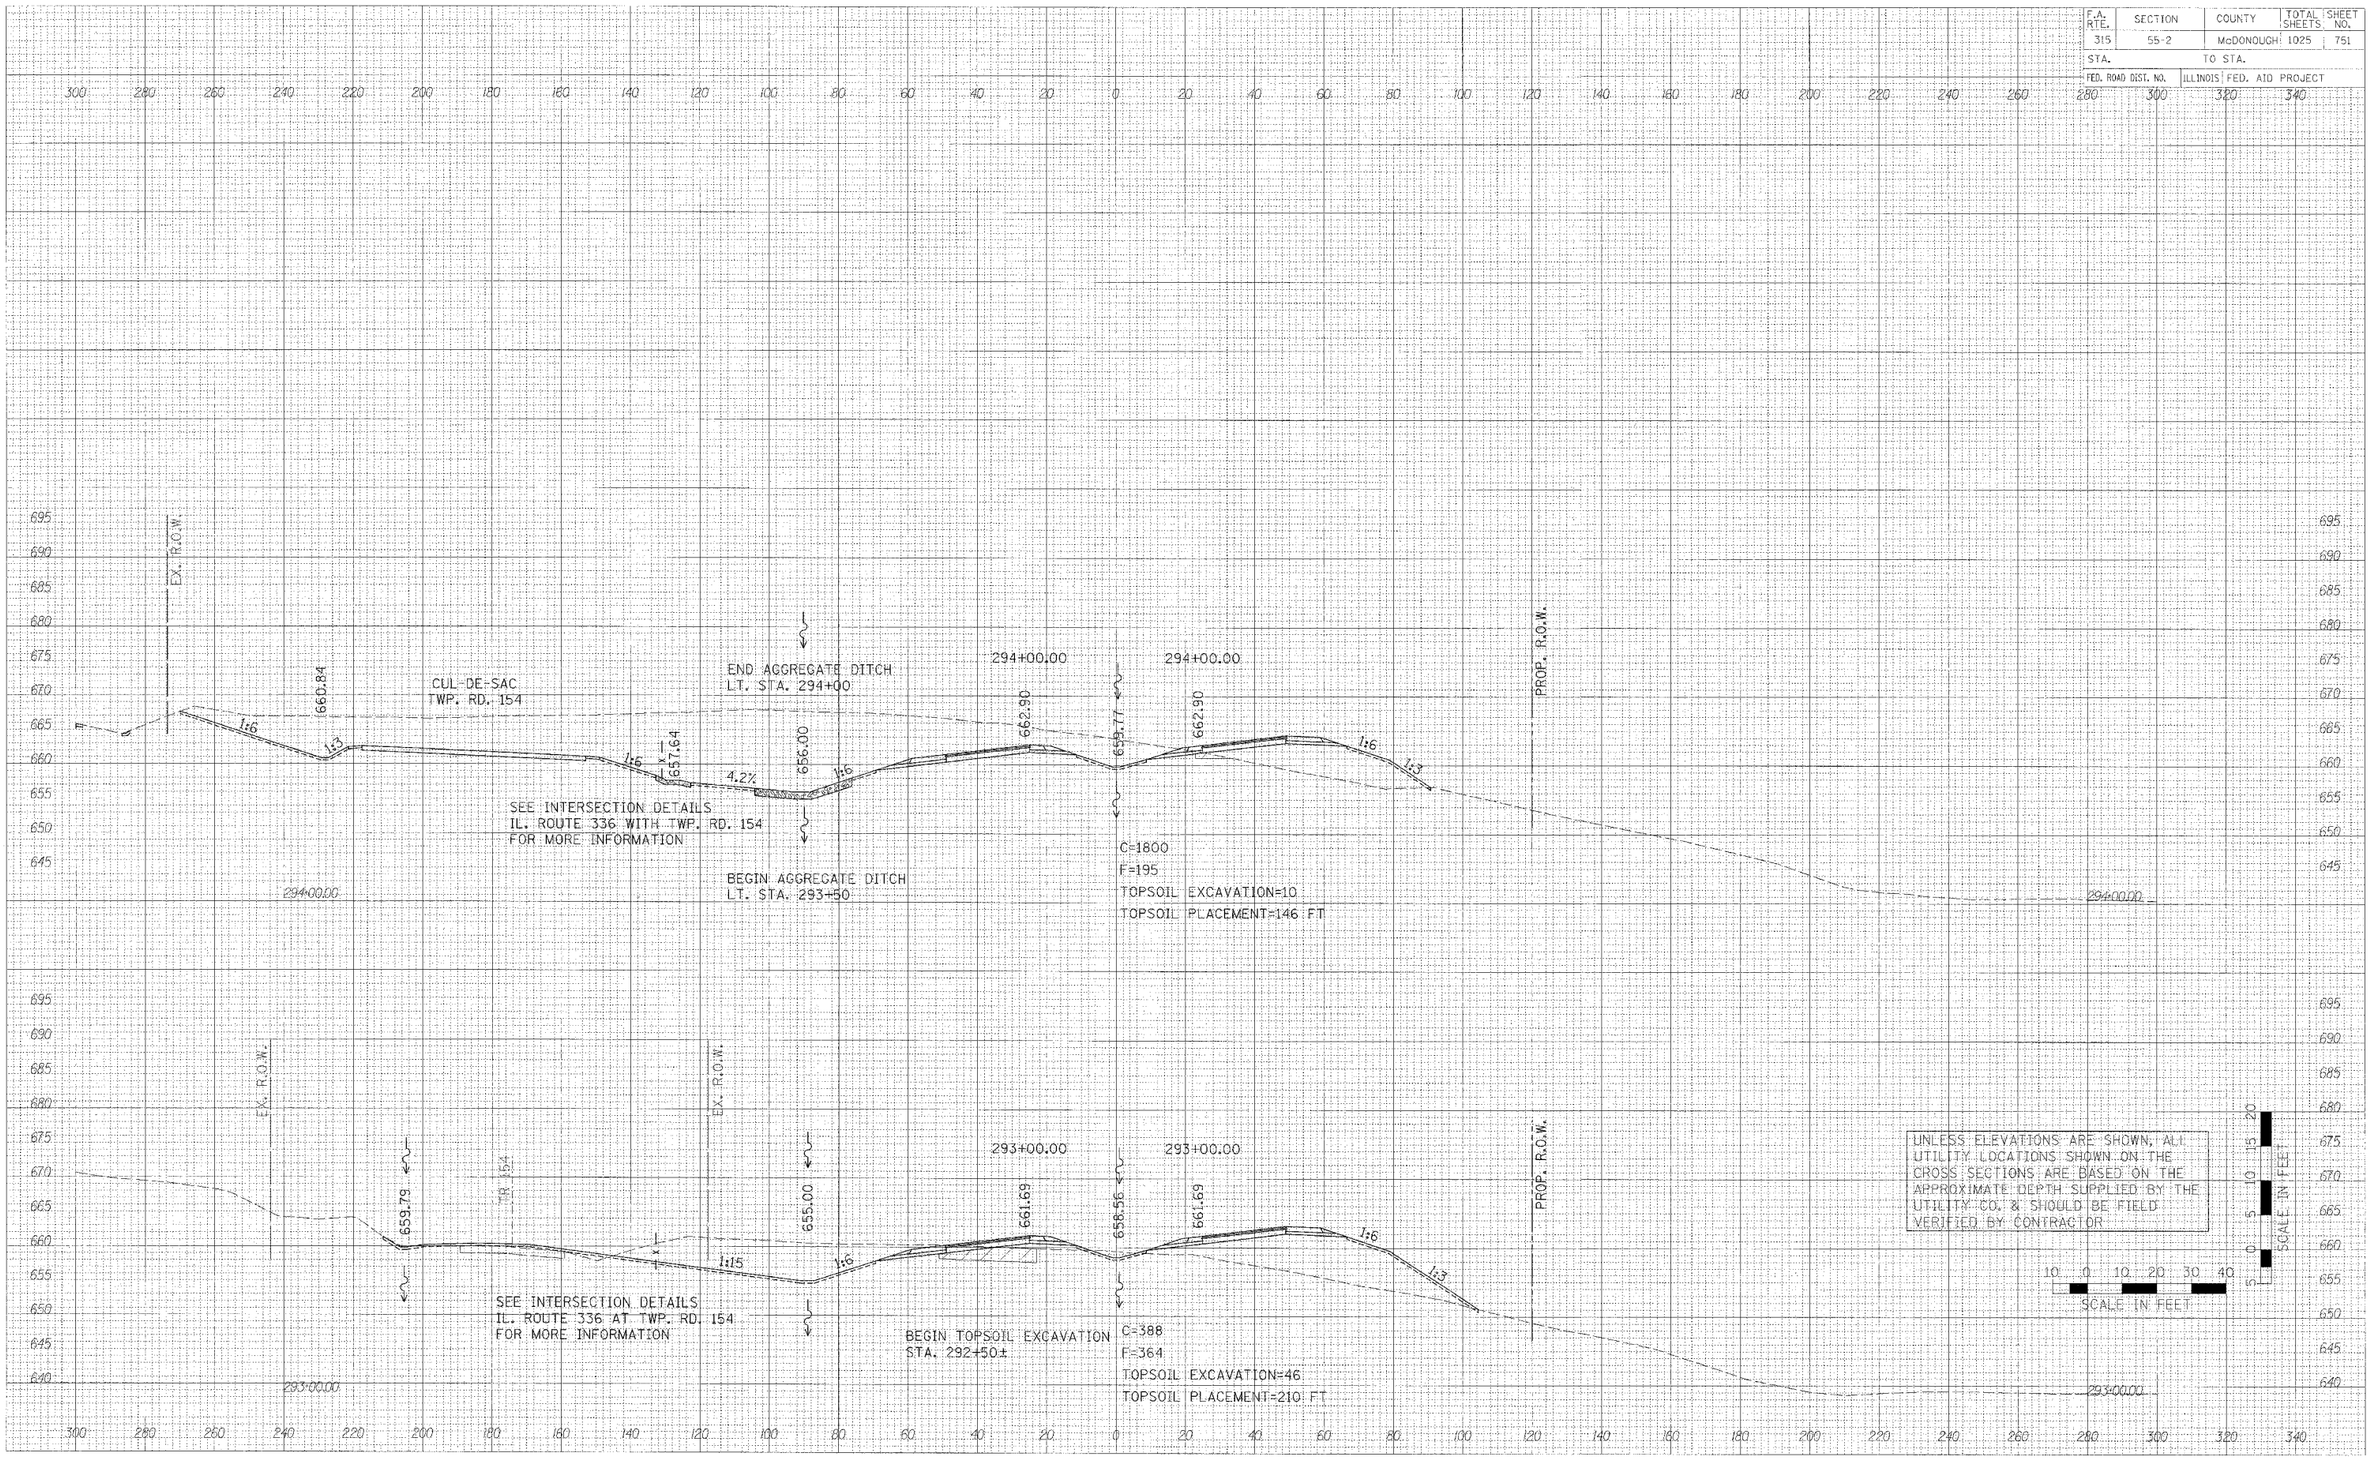

PLOT DATE = #DATE#
FILE NAME = #FILE$#
PLOT SCALE = #SCALE#
USER NAME = #USER#

35 sheets-2.dgn 3/30/2006 1:00:27 PM

CROSS SECTIONS – IL. ROUTE 336