F.A. RTE.	SECTION	COUNTY	TOTAL SHEET SHEETS NO.
315	55-2	McDONOUGH	1025 774
STA.	TO STA.		
FED. ROAD DIST. NO.	ILLINOIS FED. AID PROJECT		

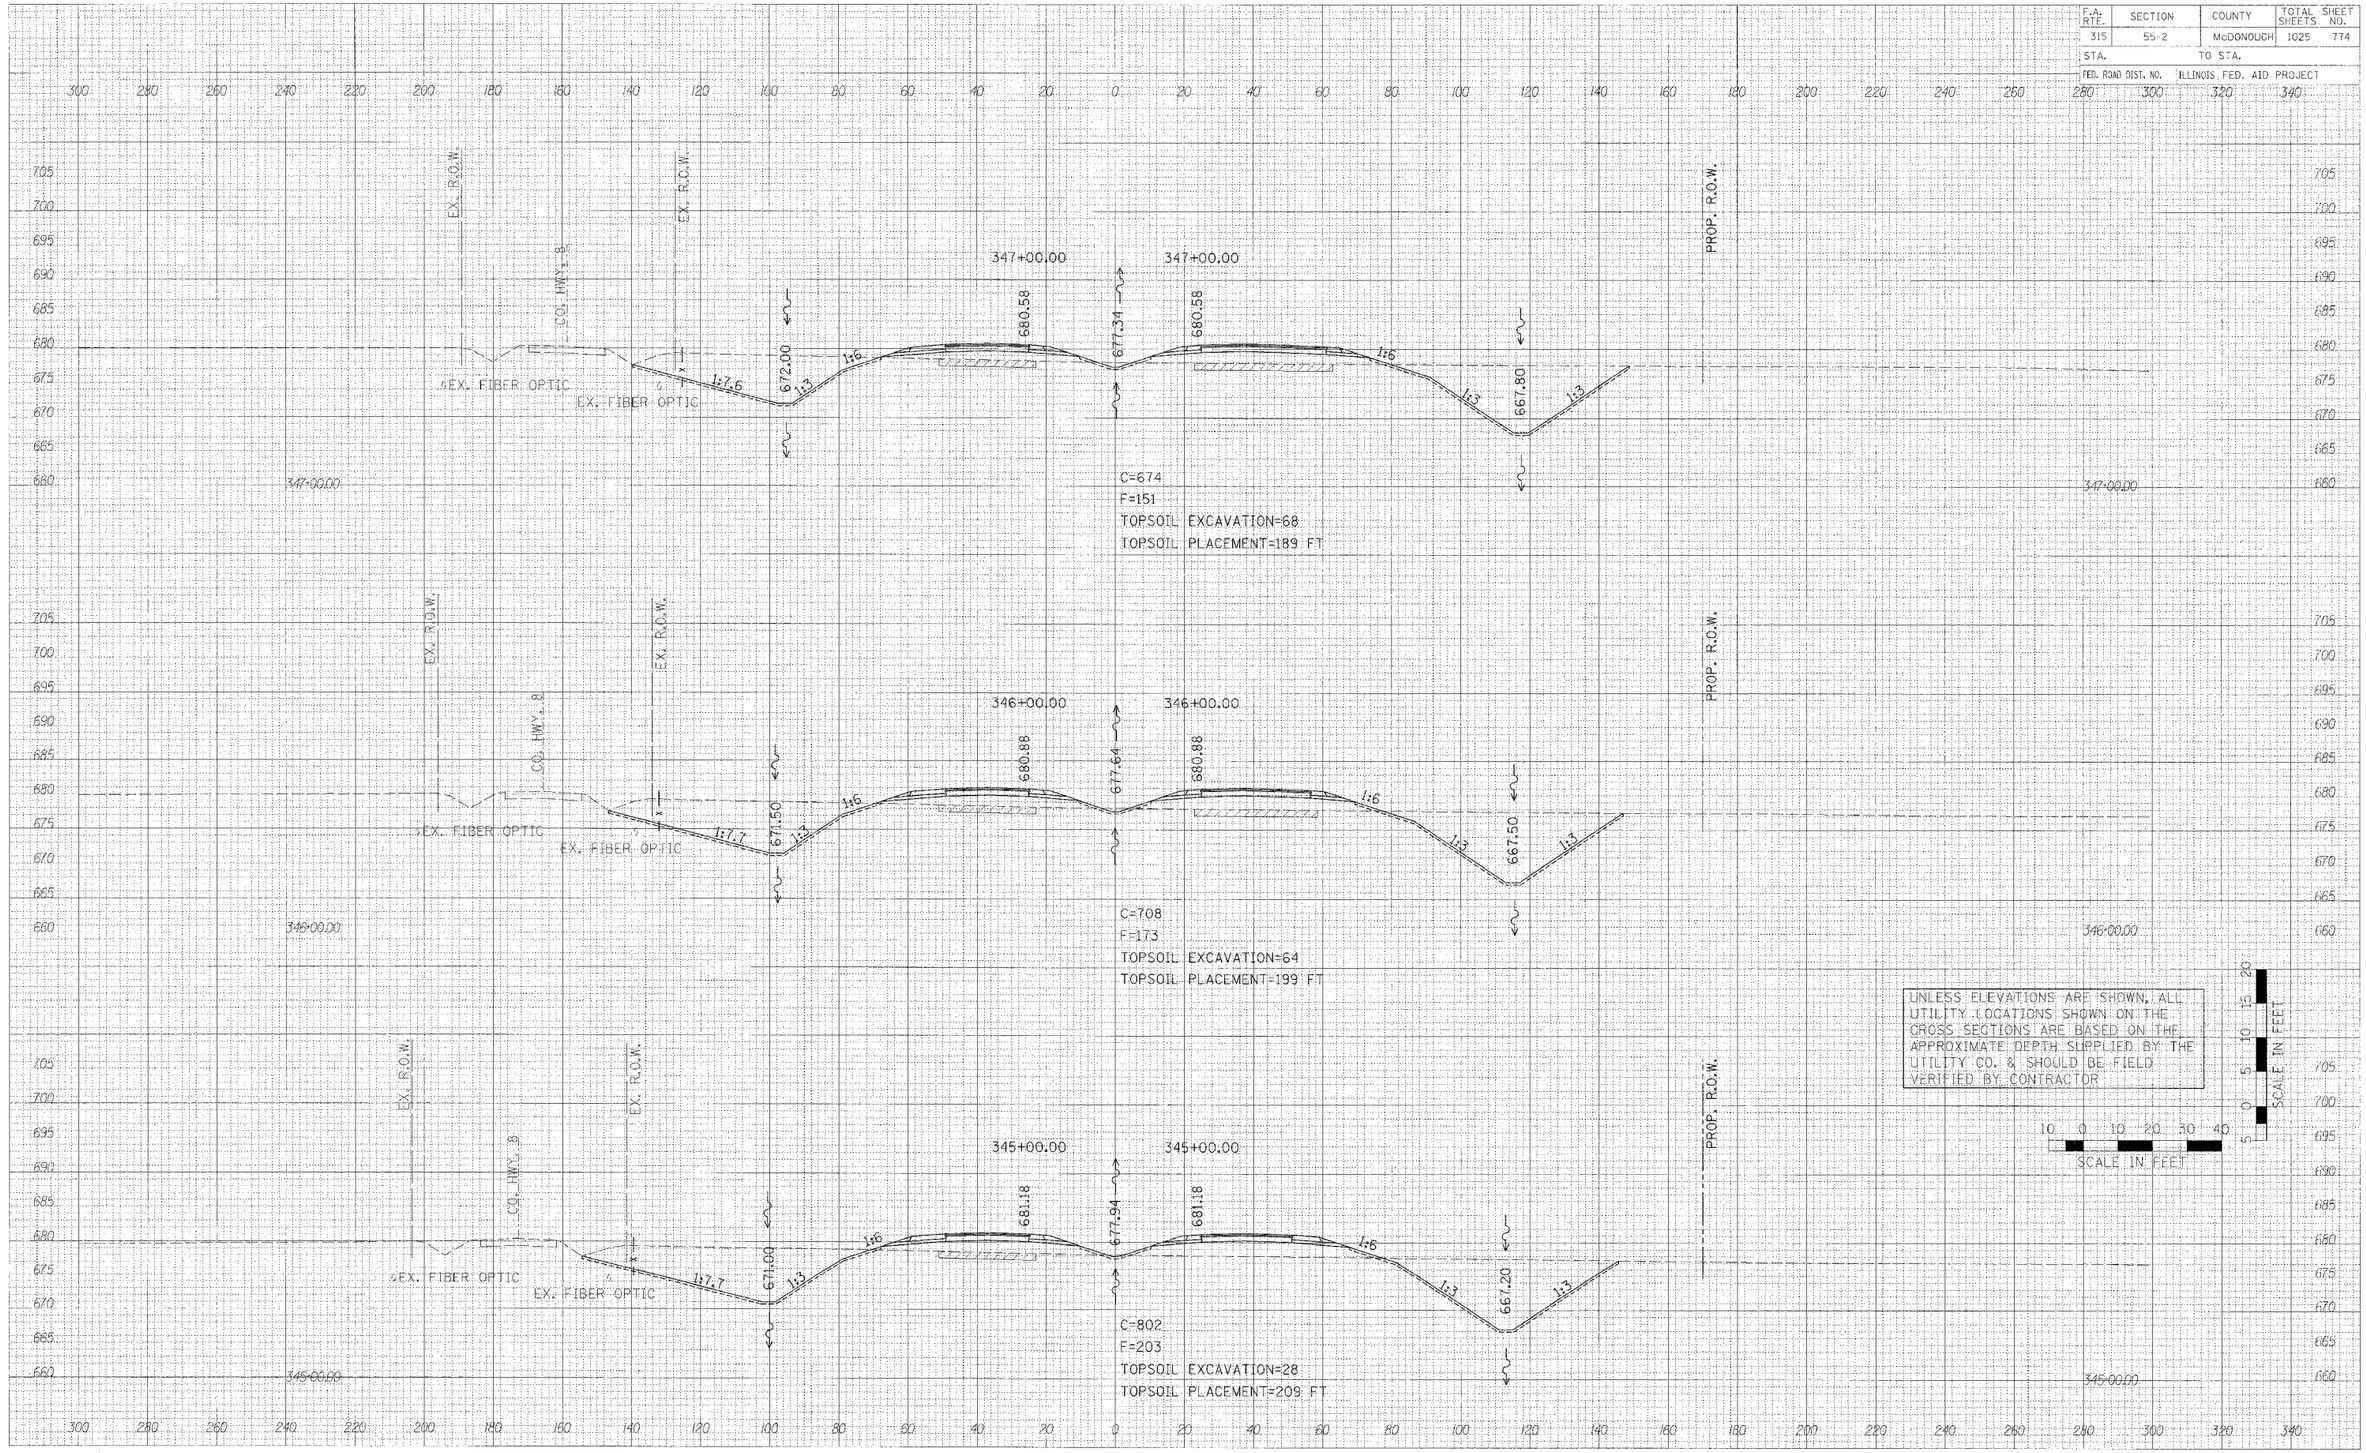

FINAL SURVEY — SURVEYED / COMPUTED / TYPE OF SITE / AREAS / CHECKED / NOTE BOOK / M.F. — BY / DATE

ORIGINAL SURVEY — SURVEYED / COMPUTED / TYPE OF SITE / AREAS / CHECKED / NOTE BOOK / M.F. — BY / DATE

PLOT DATE = $DATE$
FILE NAME = $FILEL$
PLOT SCALE = $SCALE$
USER NAME = $USER$

35 sheets-3.dgn 3/30/2006 1:06:08 PM

CROSS SECTIONS – IL. ROUTE 336