F.A. RTE.	SECTION	COUNTY	TOTAL SHEET SHEETS	NO.
315	55-2	McDONOUGH	1025	779
STA.	TO STA.			
FED. ROAD DIST. NO.	ILLINOIS FED. AID PROJECT			

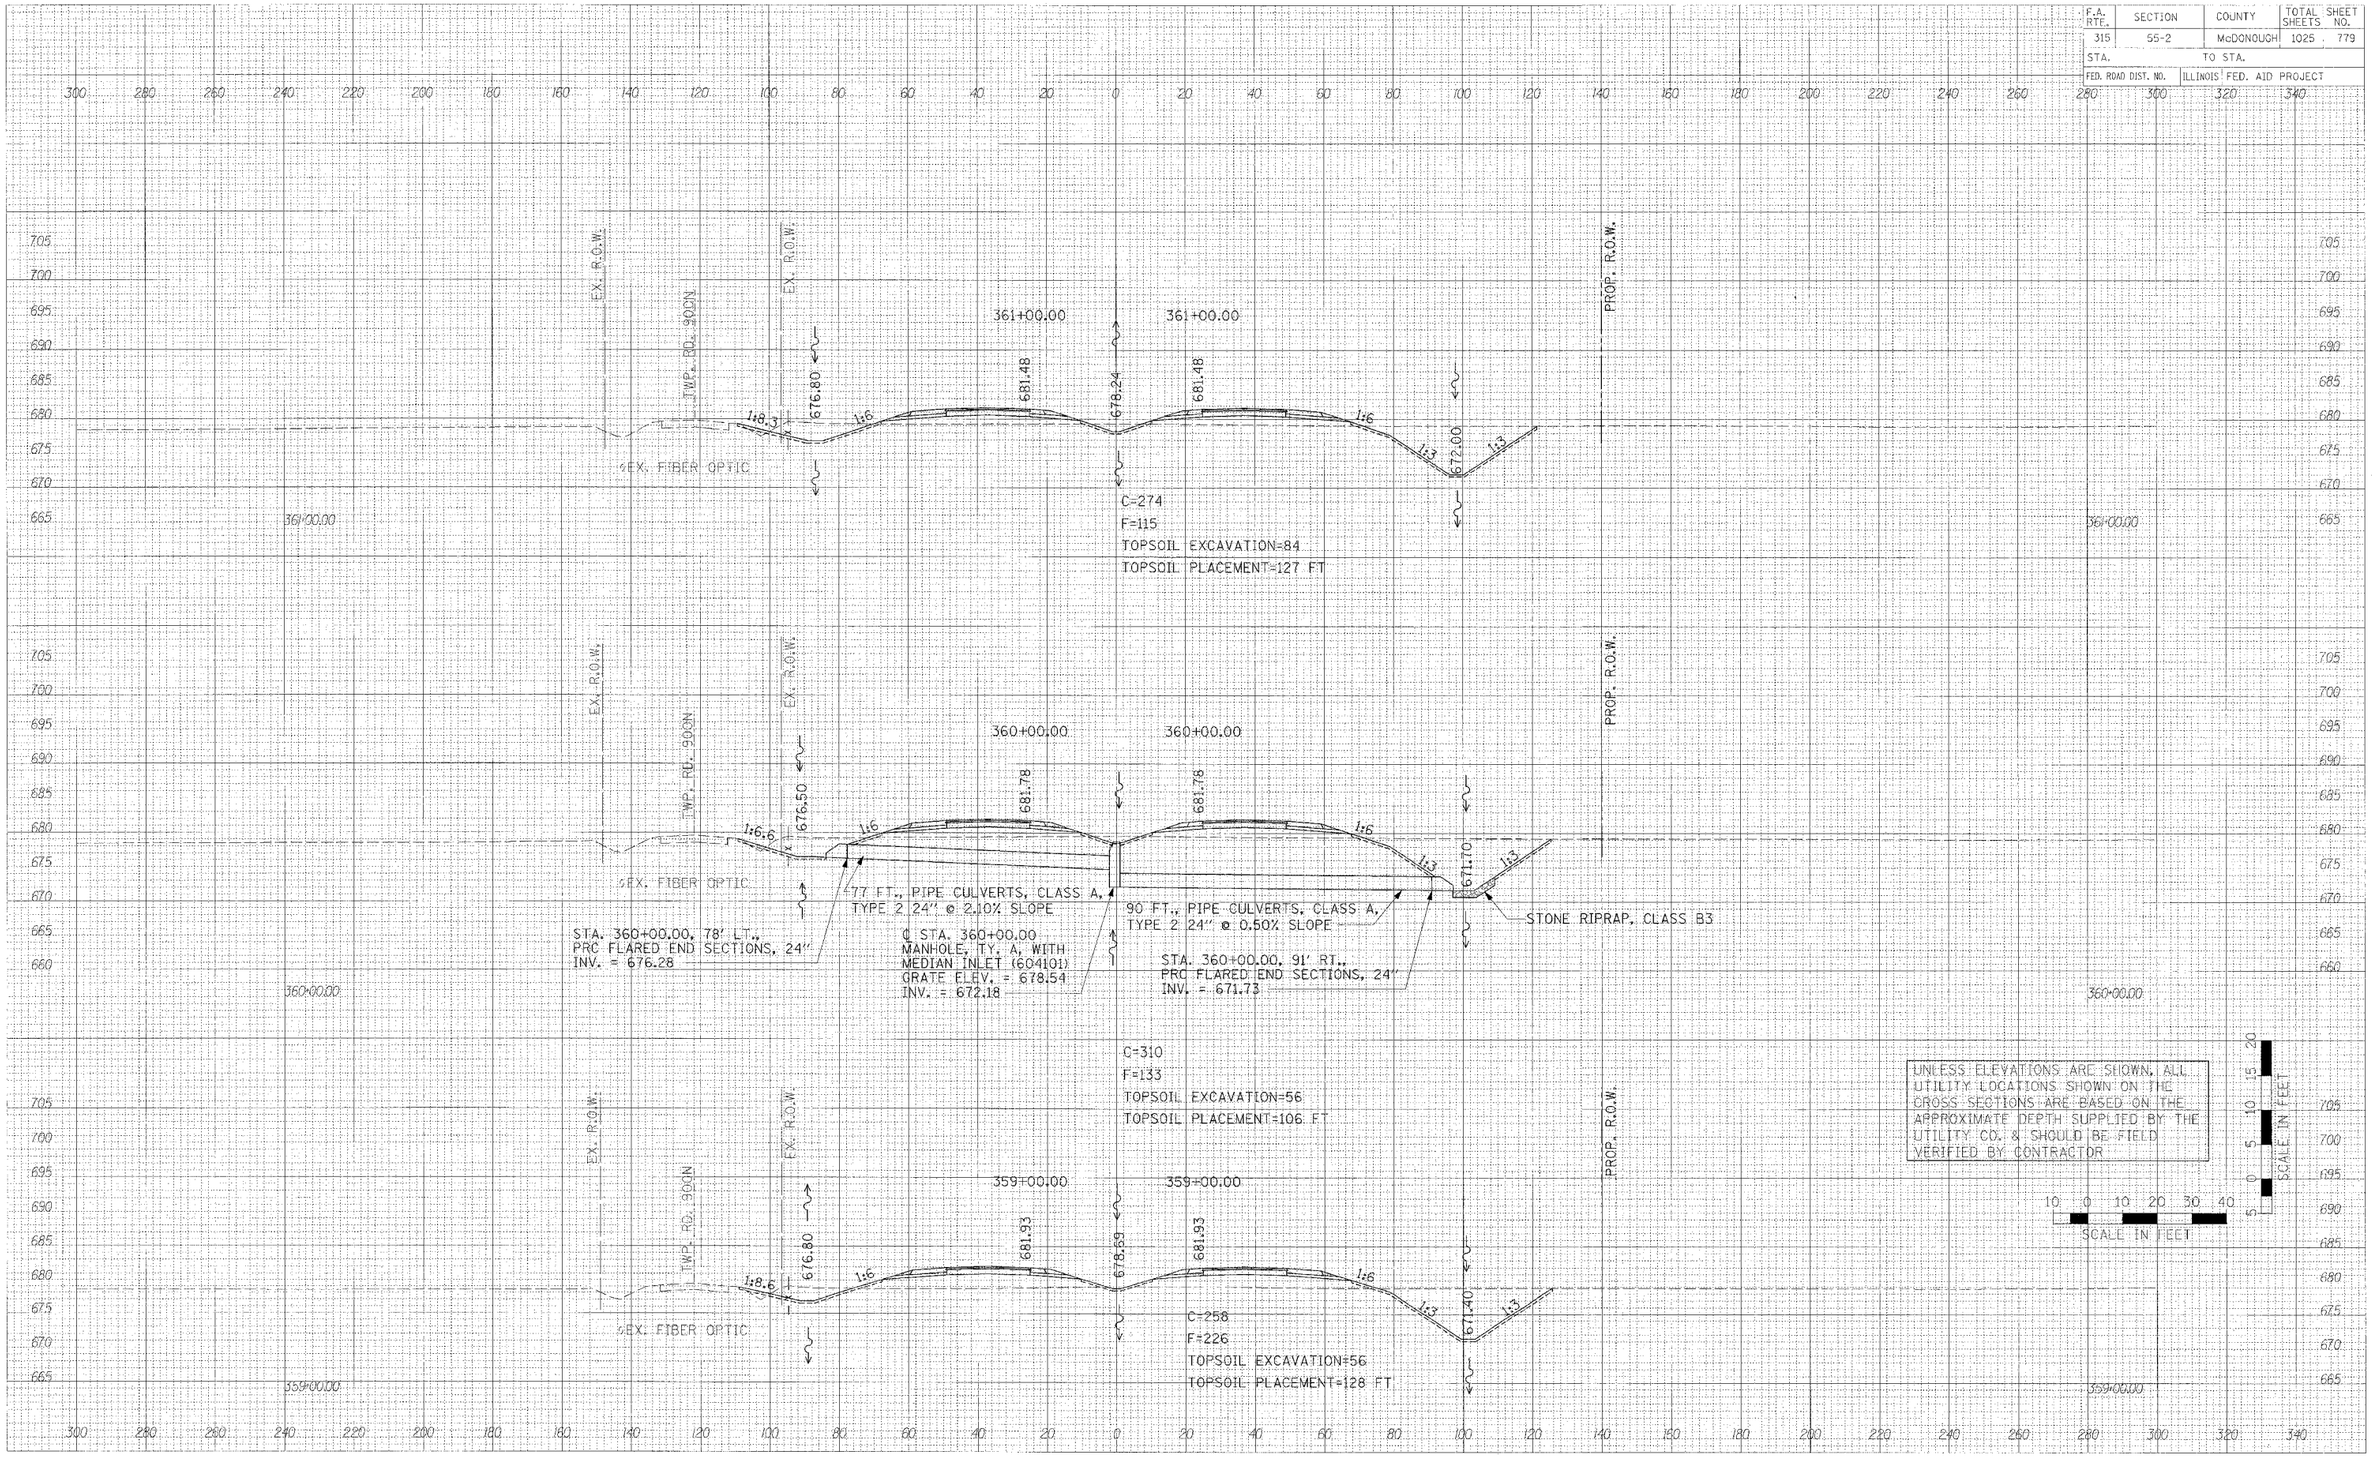

CROSS SECTIONS – IL. ROUTE 336

PLOT DATE = #DATE#
FILE NAME = $FILE$
PLOT SCALE = #SCALE#
USER NAME = #USER#

36 sheets-3.dgn 3/30/2006 1:08:08 PM