F.A. RTE.	SECTION	COUNTY	TOTAL SHEETS	SHEET NO.
315	55-2	McDONOUGH	1025	781
STA.		TO STA.		
FED. ROAD DIST. NO.	ILLINOIS	FED. AID PROJECT		

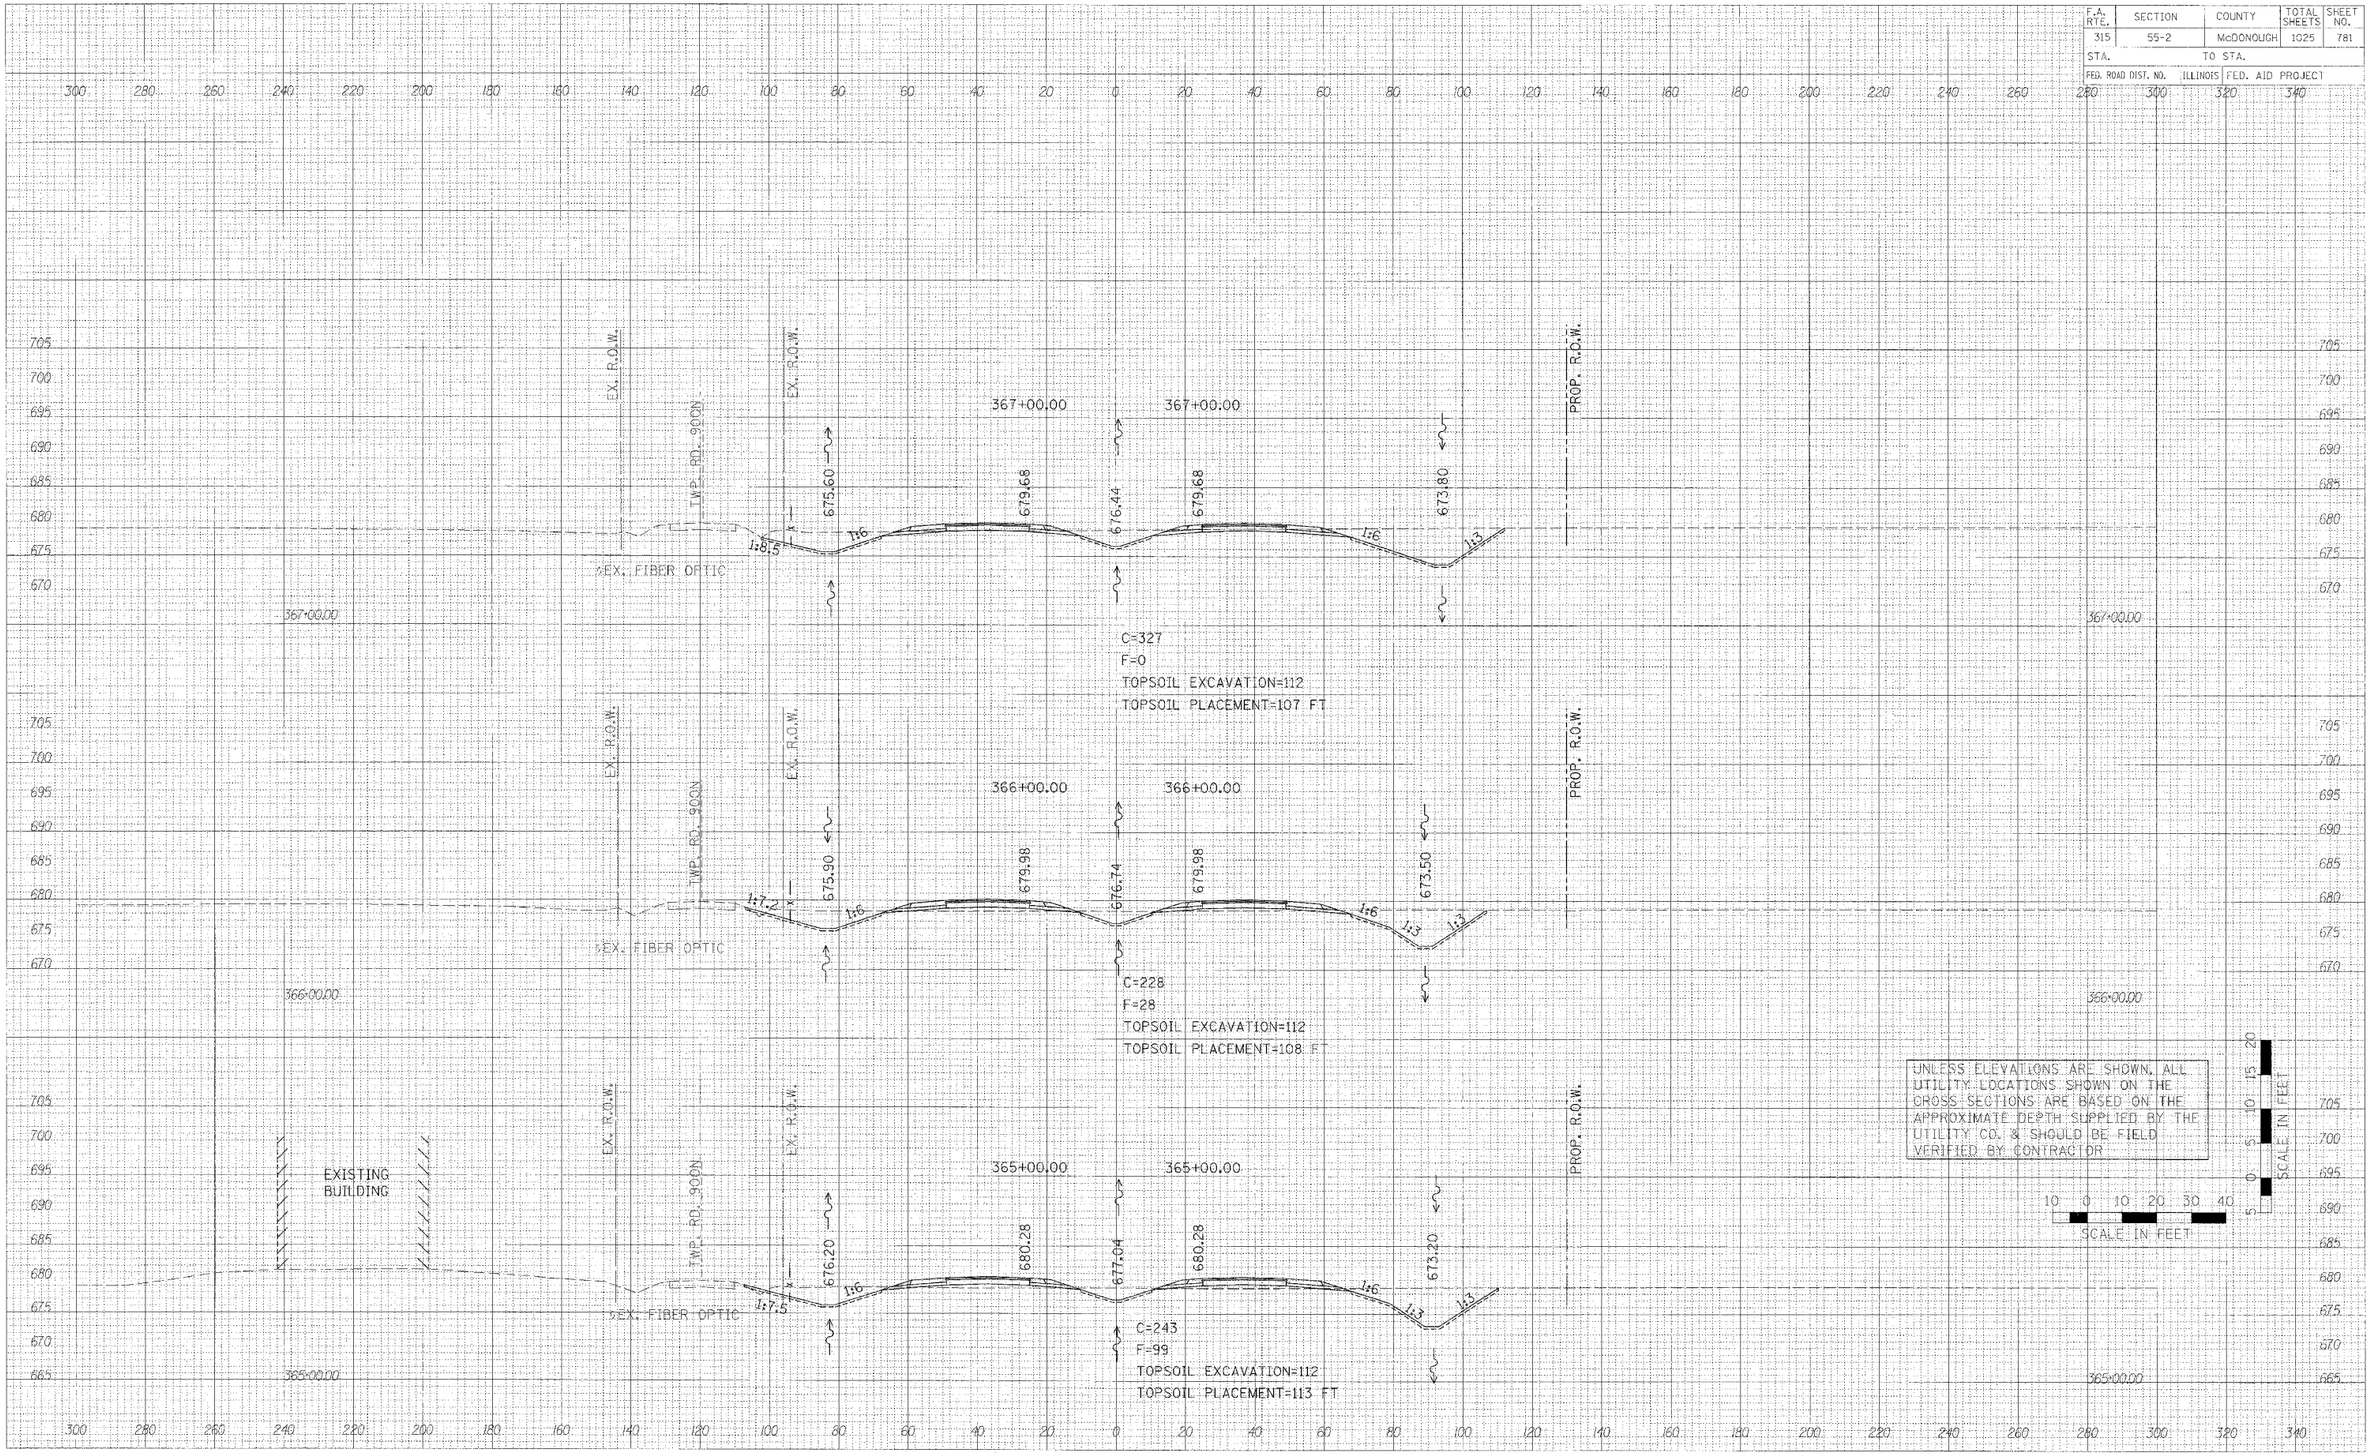

CROSS SECTIONS – IL. ROUTE 336

FINAL SURVEY NOTE BOOK
ORIGINAL SURVEY NOTE BOOK
SURVEYED BY
PLOTTED BY
TEMPLATE
AREAS
AREAS CHECKED
BY
DATE
PLOT DATE = $DATE$
FILE NAME = @FILE$
PLOT SCALE = $SCALE$
USER NAME = $USER$
336 sheets-3.dgn 3/30/2005 1:06:09 PM