F.A. RTE.	SECTION	COUNTY	TOTAL SHEETS	SHEET NO.
315	55-2	McDONOUGH	1025	782
STA.		TO STA.		
FED. ROAD DIST. NO.	ILLINOIS FED. AID PROJECT			

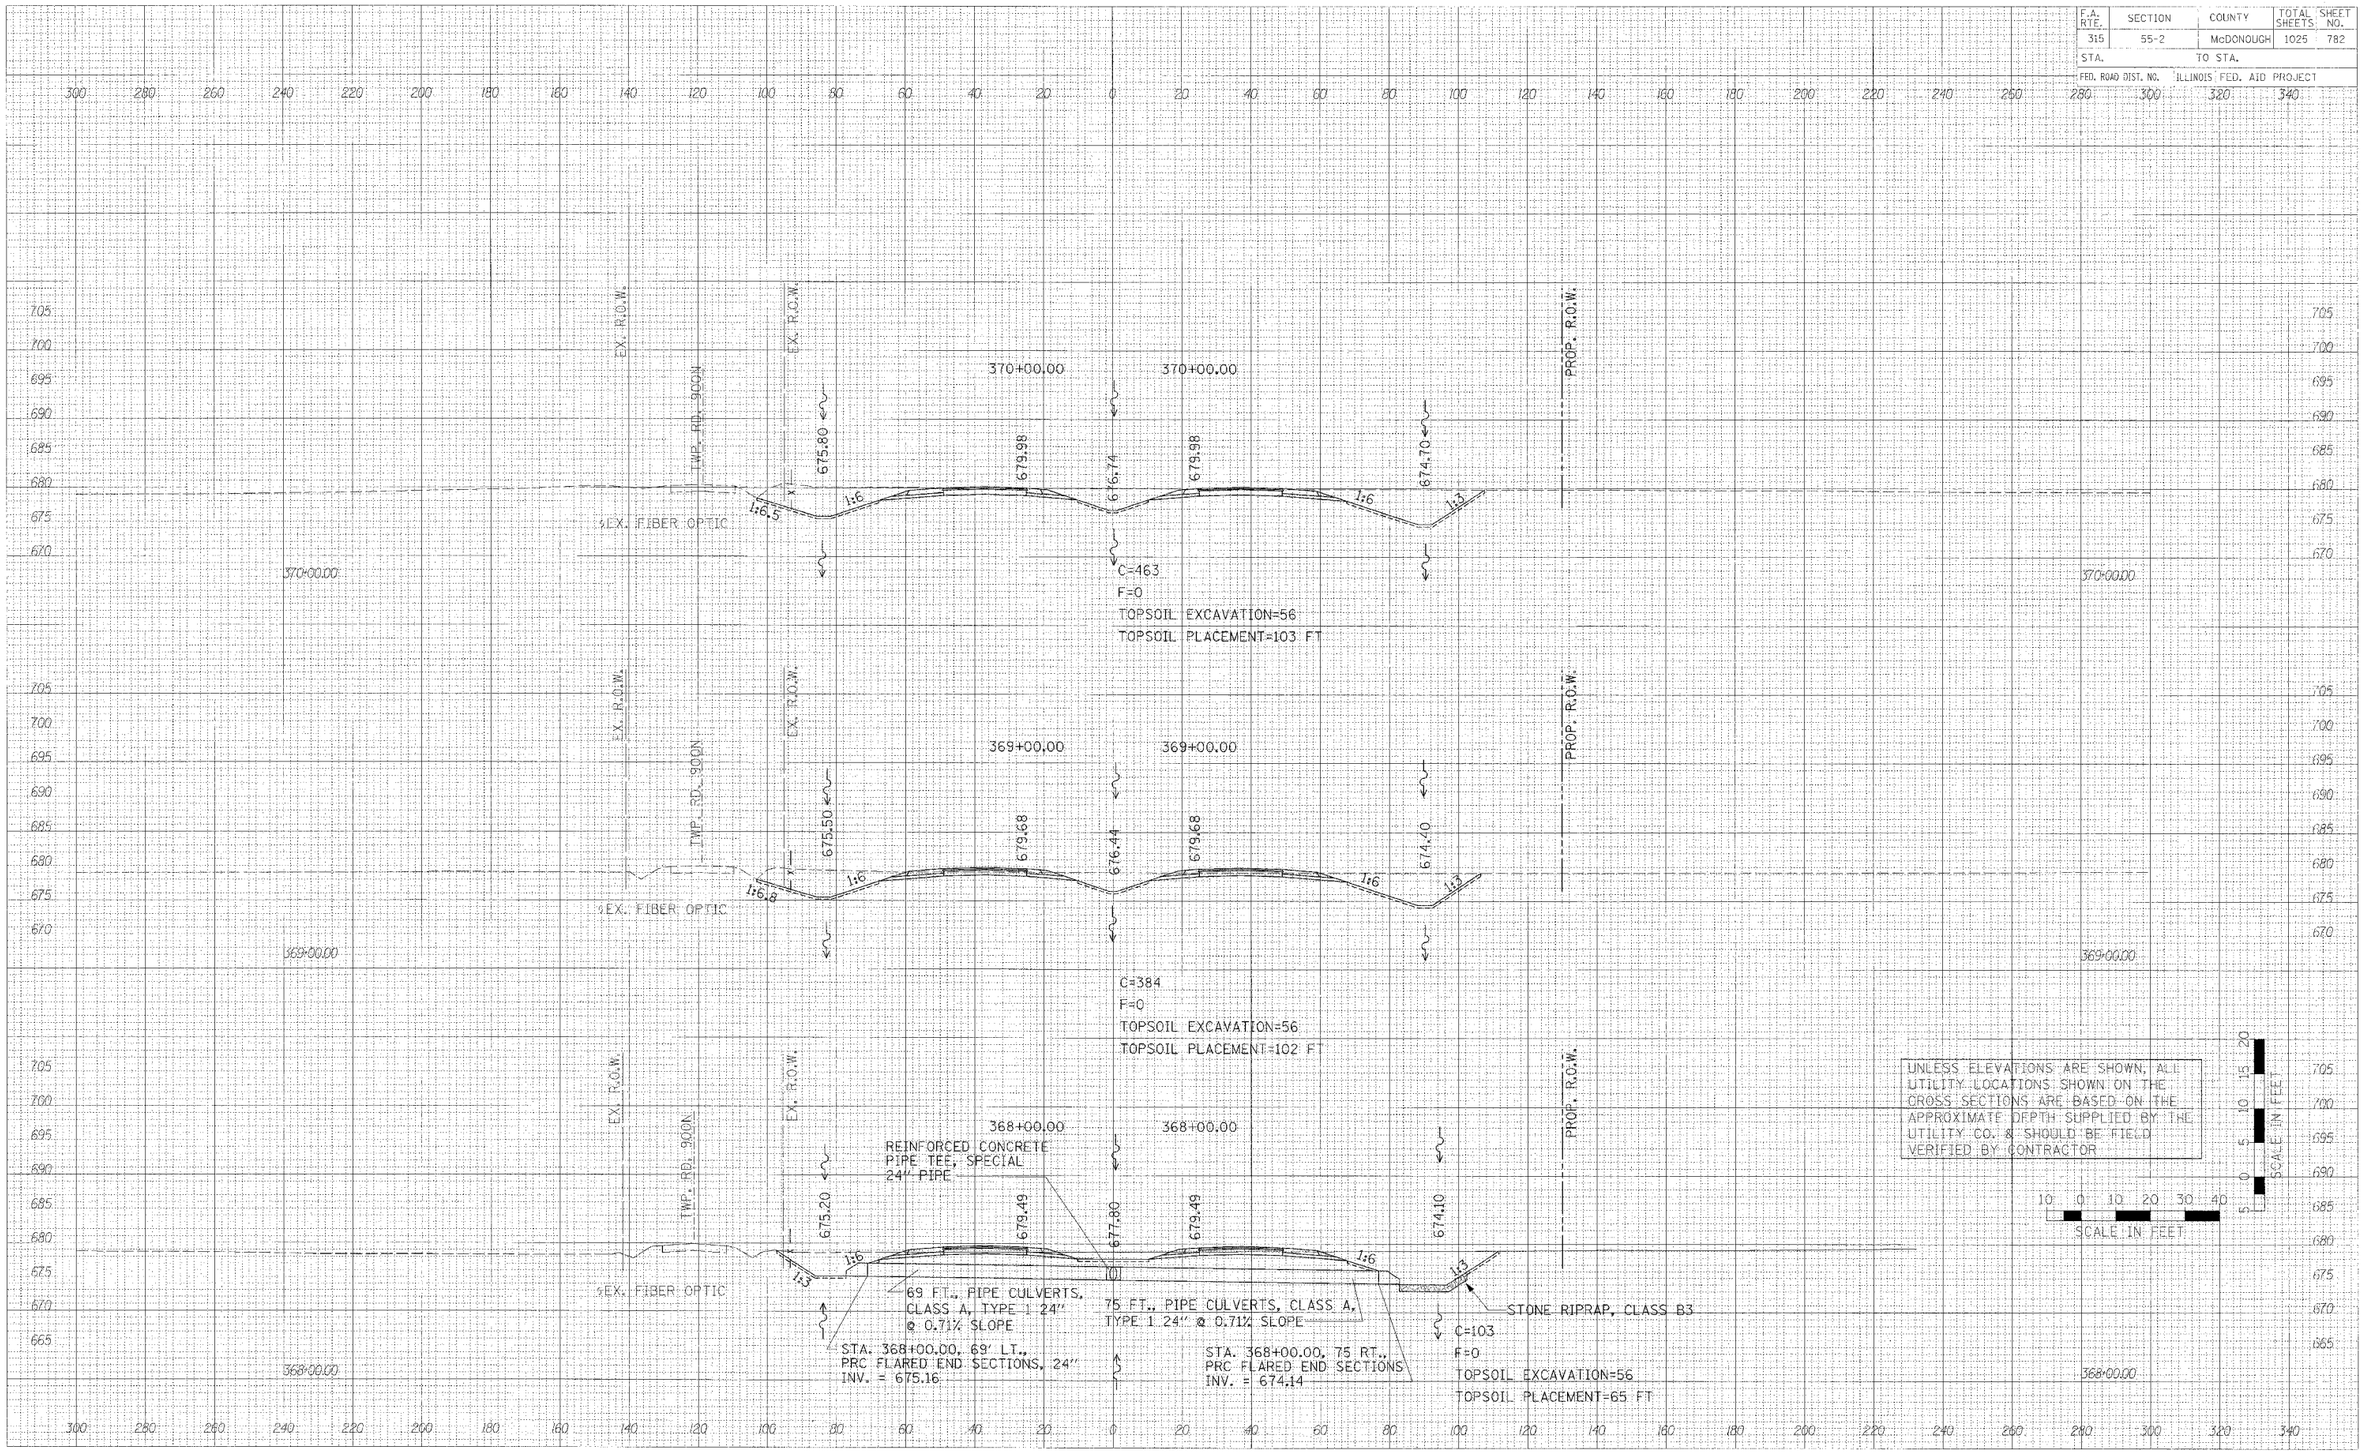

CROSS SECTIONS – IL. ROUTE 336

36 sheets 3.dgn 3/30/2006 1:06:09 PM