F.A. RTE.	SECTION	COUNTY	TOTAL SHEETS	SHEET NO.
315	55-2	McDONOUGH	1025	787
STA.		TO STA.		
FED. ROAD DIST. NO.	ILLINOIS	FED. AID PROJECT		

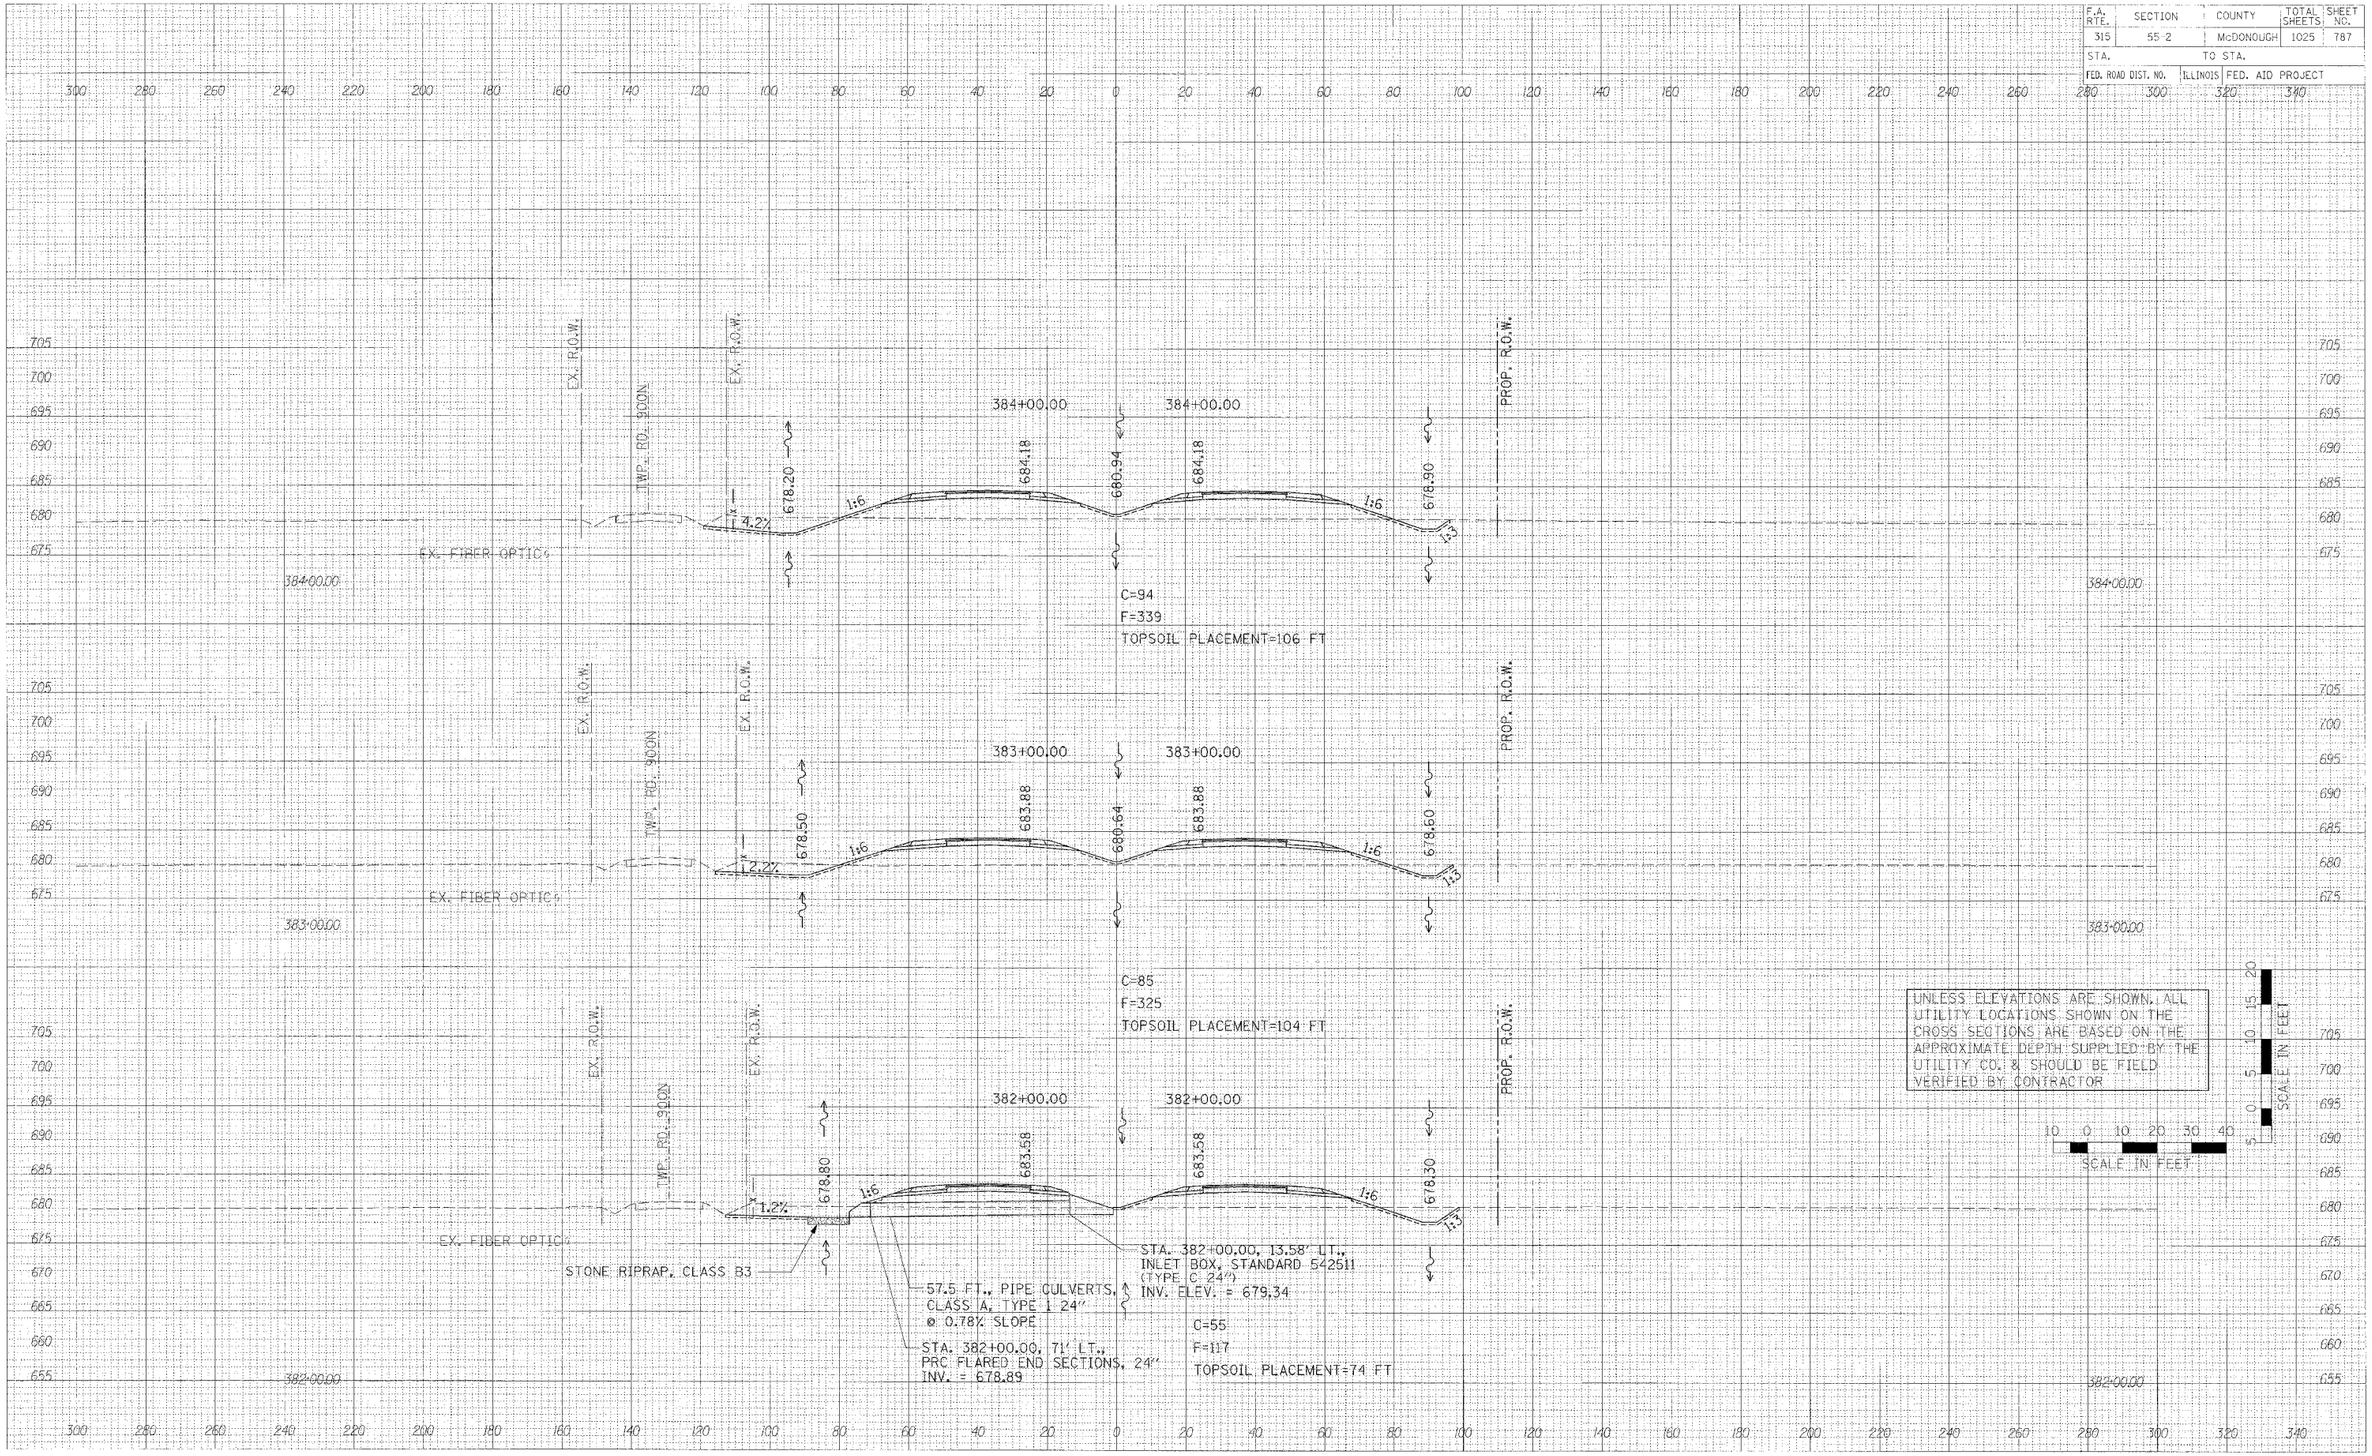

FINAL SURVEY — NOTE BOOK — NO. — BY — DATE — SUBMITTED — PLOTTED — TEMPLATE — AREAS CHECKED

ORIGINAL SURVEY — NOTE BOOK — NO. — BY — DATE — SUBMITTED — PLOTTED — TEMPLATE — AREAS CHECKED

PLOT DATE = $DATE$
FILE NAME = $FILL$
PLOT SCALE = $SCALE$
USER NAME = $USER$

36 sheets-3.dgn 3/30/2006 1:06:11 PM

CROSS SECTIONS – IL. ROUTE 336