F.A. RTE.	SECTION	COUNTY	TOTAL SHEETS	SHEET NO.
315	55-2	McDONOUGH	1025	799
STA.	TO STA.			
FED. ROAD DIST. NO.	ILLINOIS	FED. AID PROJECT		

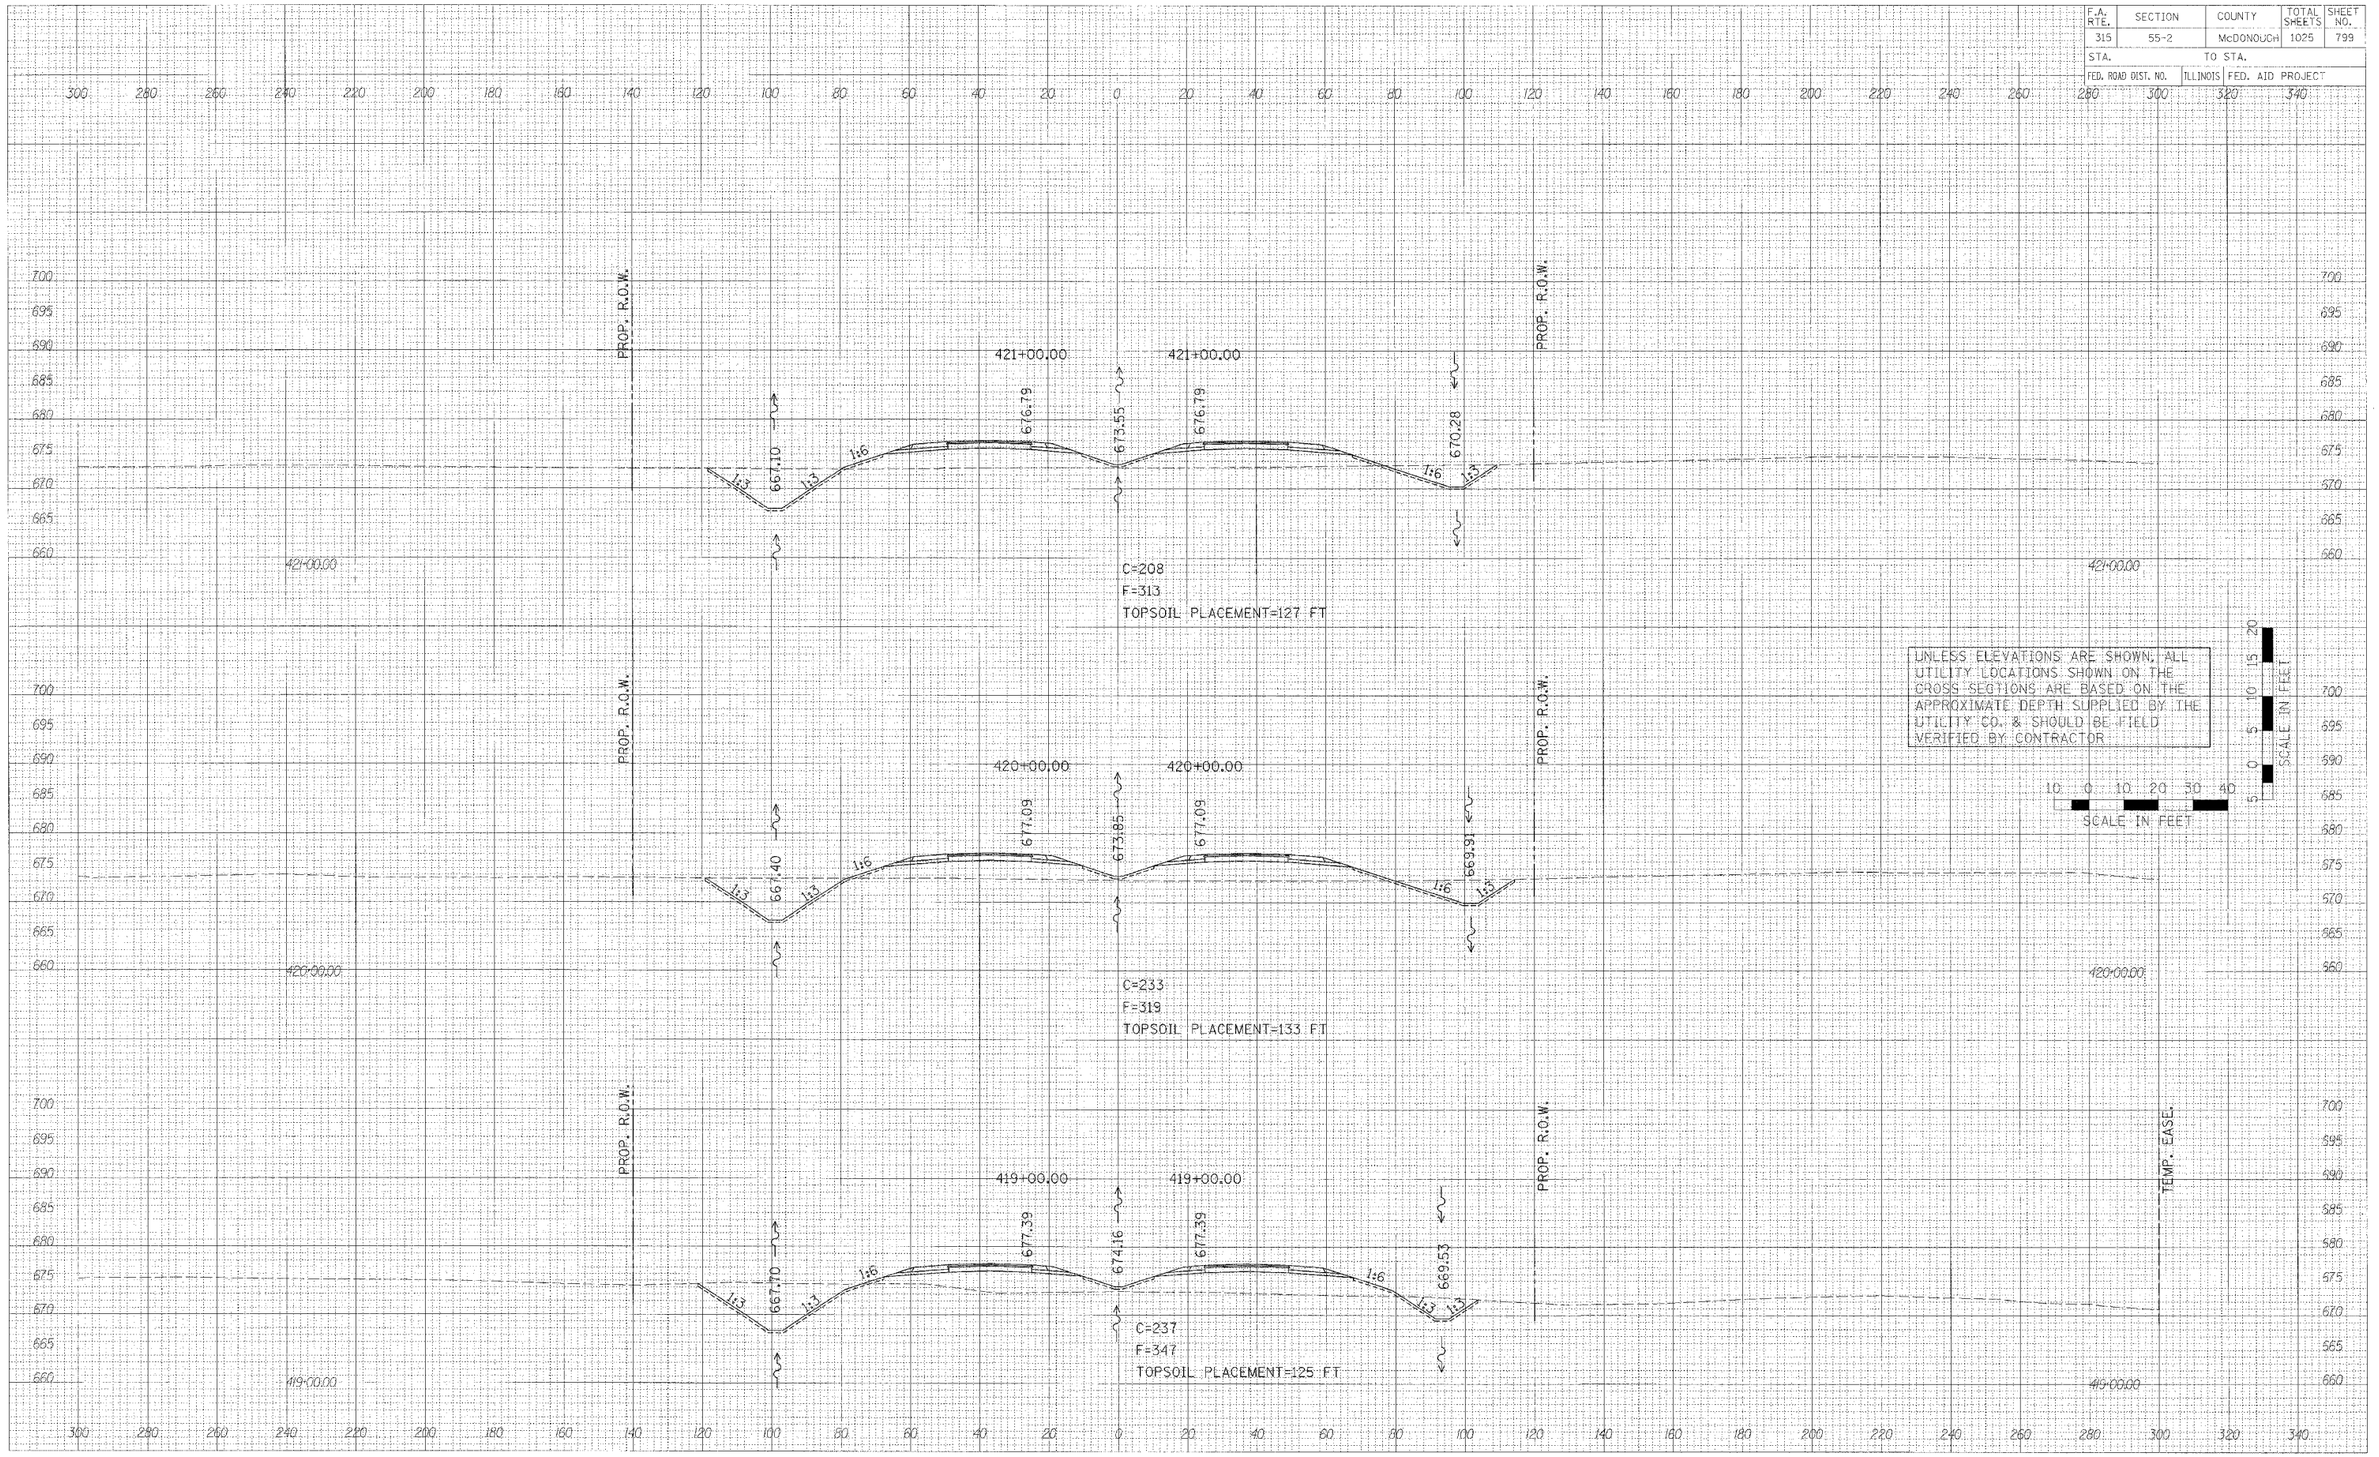

FINAL SURVEY NOTE BOOK NO. | SURVEYED BY | CHECKED BY | TEMPLATE | AREAS | AREAS CHECKED | DATE | BY

ORIGINAL SURVEY NOTE BOOK NO. | SURVEYED BY | CHECKED BY | TEMPLATE | AREAS | AREAS CHECKED | DATE | BY

PLOT DATE = $DATE$
FILE NAME = @FILE$
PLOT SCALE = $SCALE$
USER NAME = $USER$

CROSS SECTIONS – IL. ROUTE 336

336 sheets-4.dgn 3/30/2006 1:14:47 PM