F.A. RTE.	SECTION	COUNTY	TOTAL SHEETS	SHEET NO.
315	55-2	McDONOUGH	1025	809
STA.		TO STA.		
FED. ROAD DIST. NO.	ILLINOIS	FED. AID PROJECT		

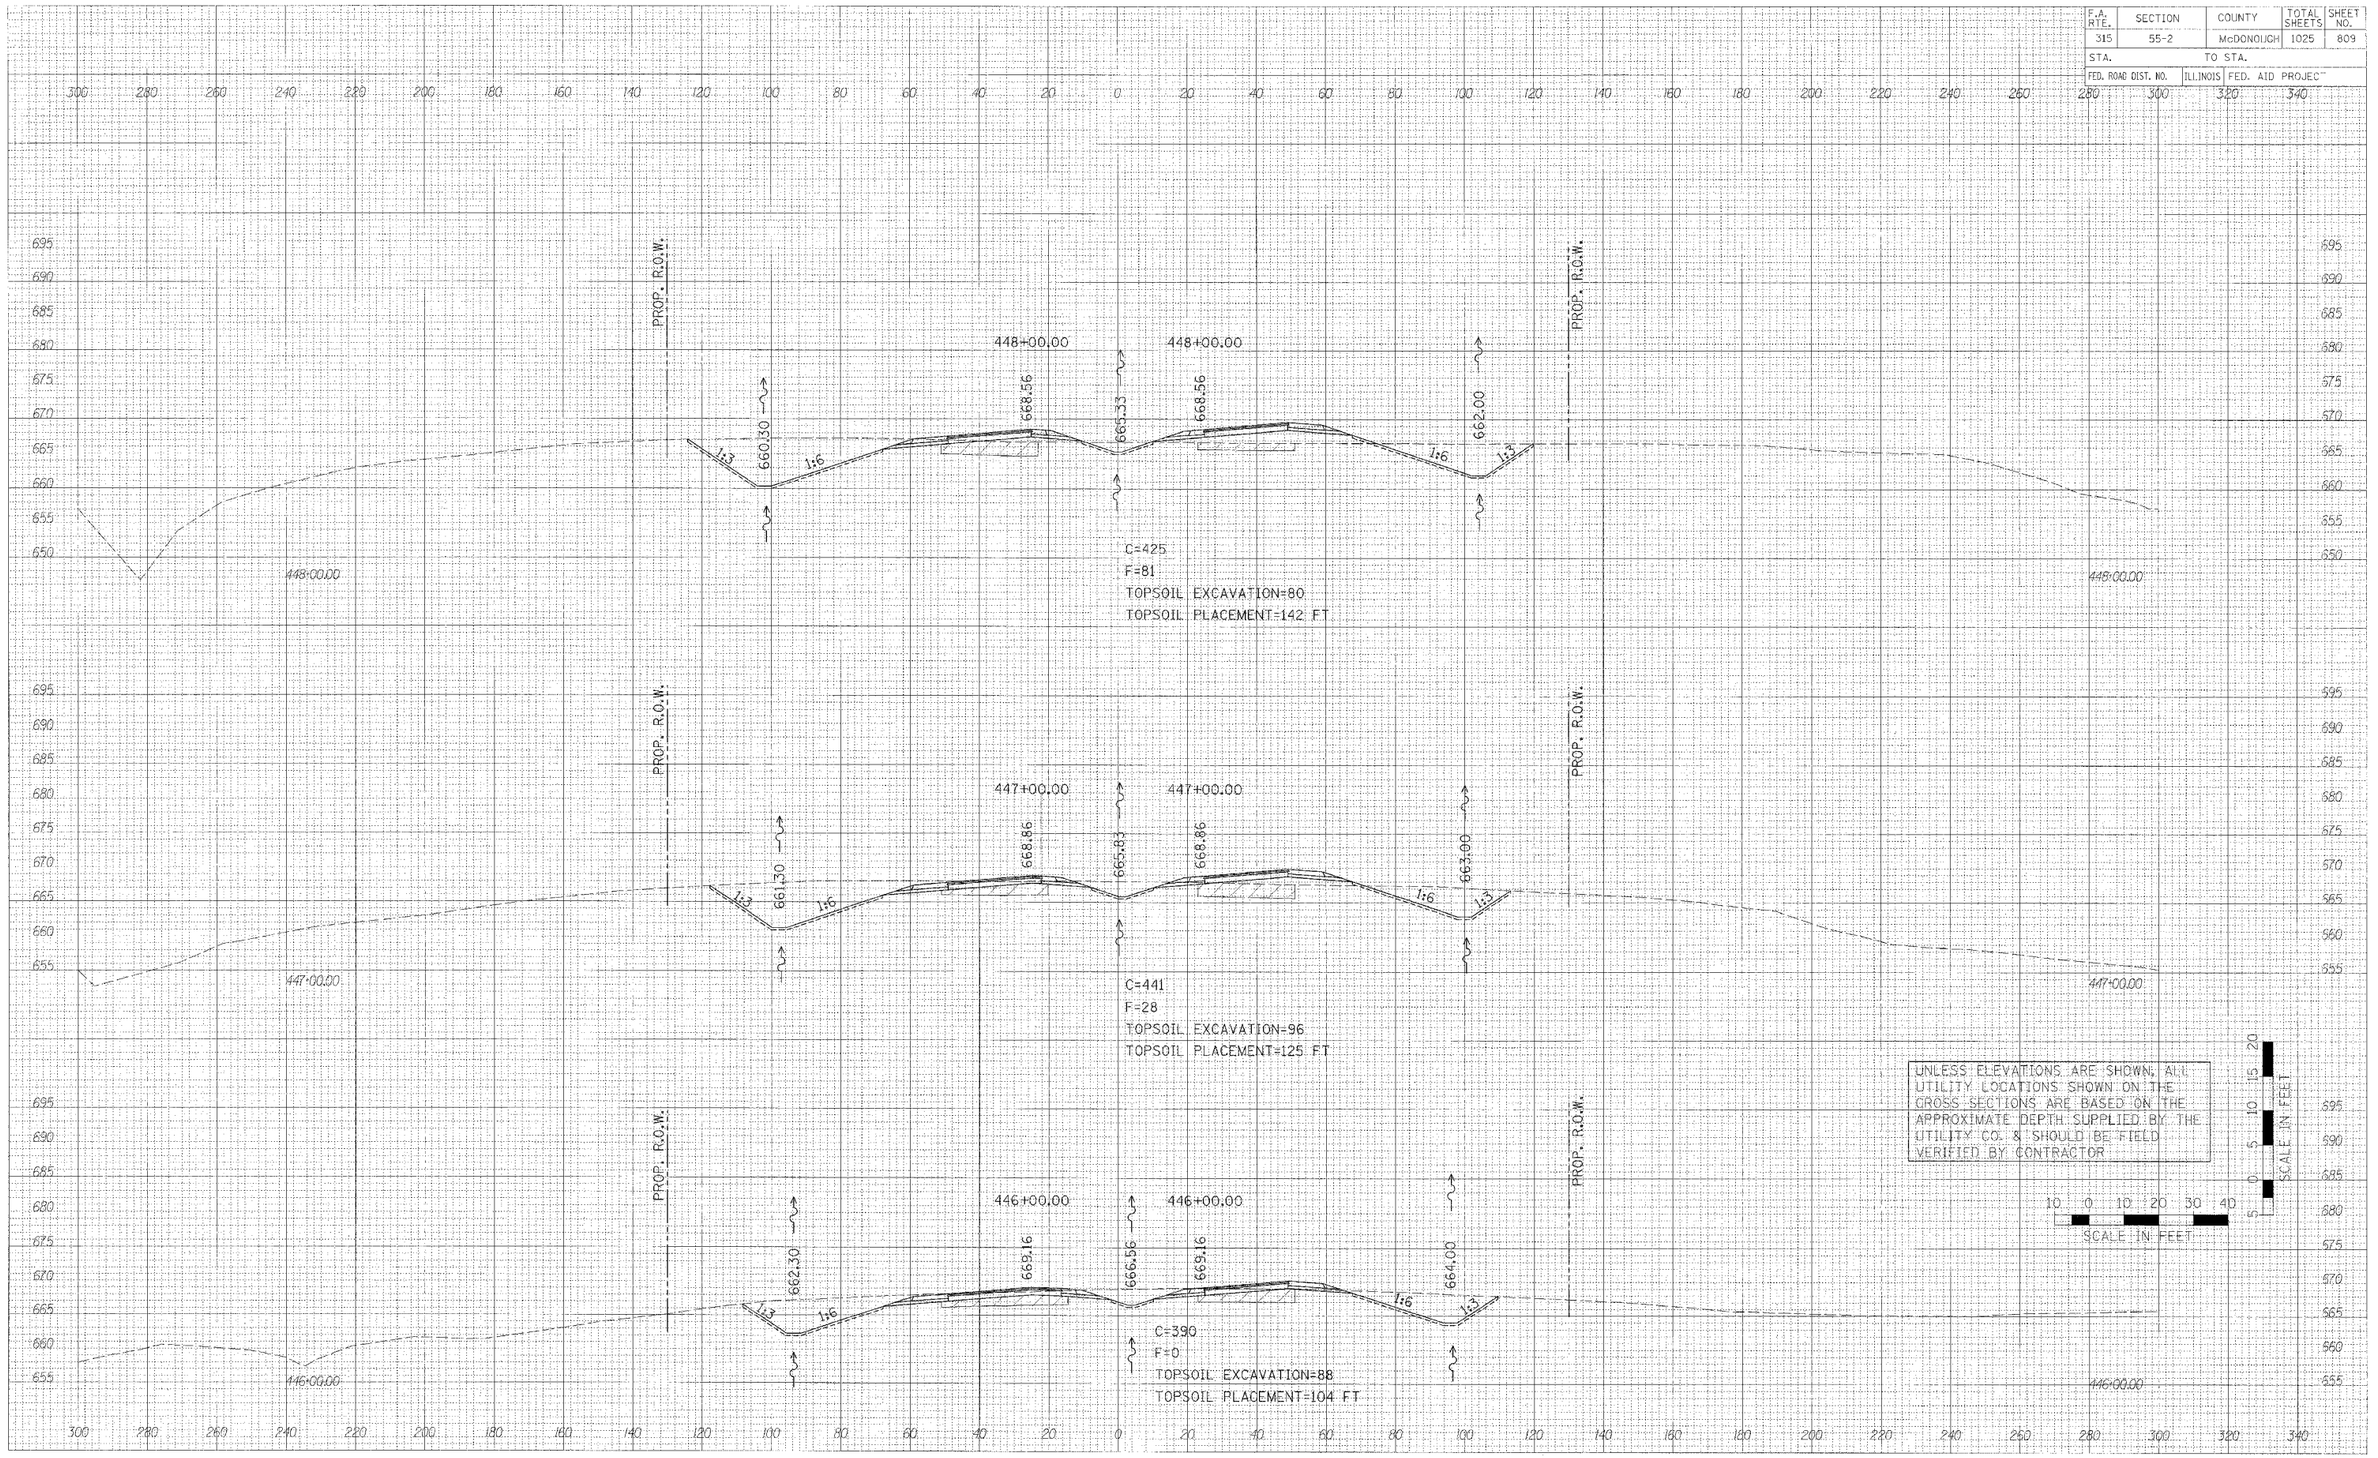

CROSS SECTIONS – IL. ROUTE 336

FINAL SURVEY NOTE BOOK NO.
DRAWN BY
CHECKED BY
TEMPLATE
AREAS
AREAS CHECKED
SURVEY
DATE
BY

PLOT DATE = $DATE$
FILE NAME = $FILEL$
PLOT SCALE = $SCALE$
USER NAME = $USER$

336 sheets-4.dgn 3/30/2006 1:14:51 PM