F.A. RTE.	SECTION	COUNTY	TOTAL SHEETS	SHEET NO.
315	55-2	McDONOUGH	1025	825
STA.		TO STA.		
FED. ROAD DIST. NO.	ILLINOIS	FED. AID PROJECT		

NO.	ORIGINAL SURVEY NOTE BOOK	FINAL SURVEY NOTE BOOK	BY	DATE
		SURVEYED		
		PLOTTED		
		HWY. ENGR.		
		AREAS		
		AERIAL CATGRID		
		AREAS CHECKED		

PLOT DATE = #DATE#
FILE NAME = #FILE$
PLOT SCALE = #SCALE#
USER NAME = #USER#

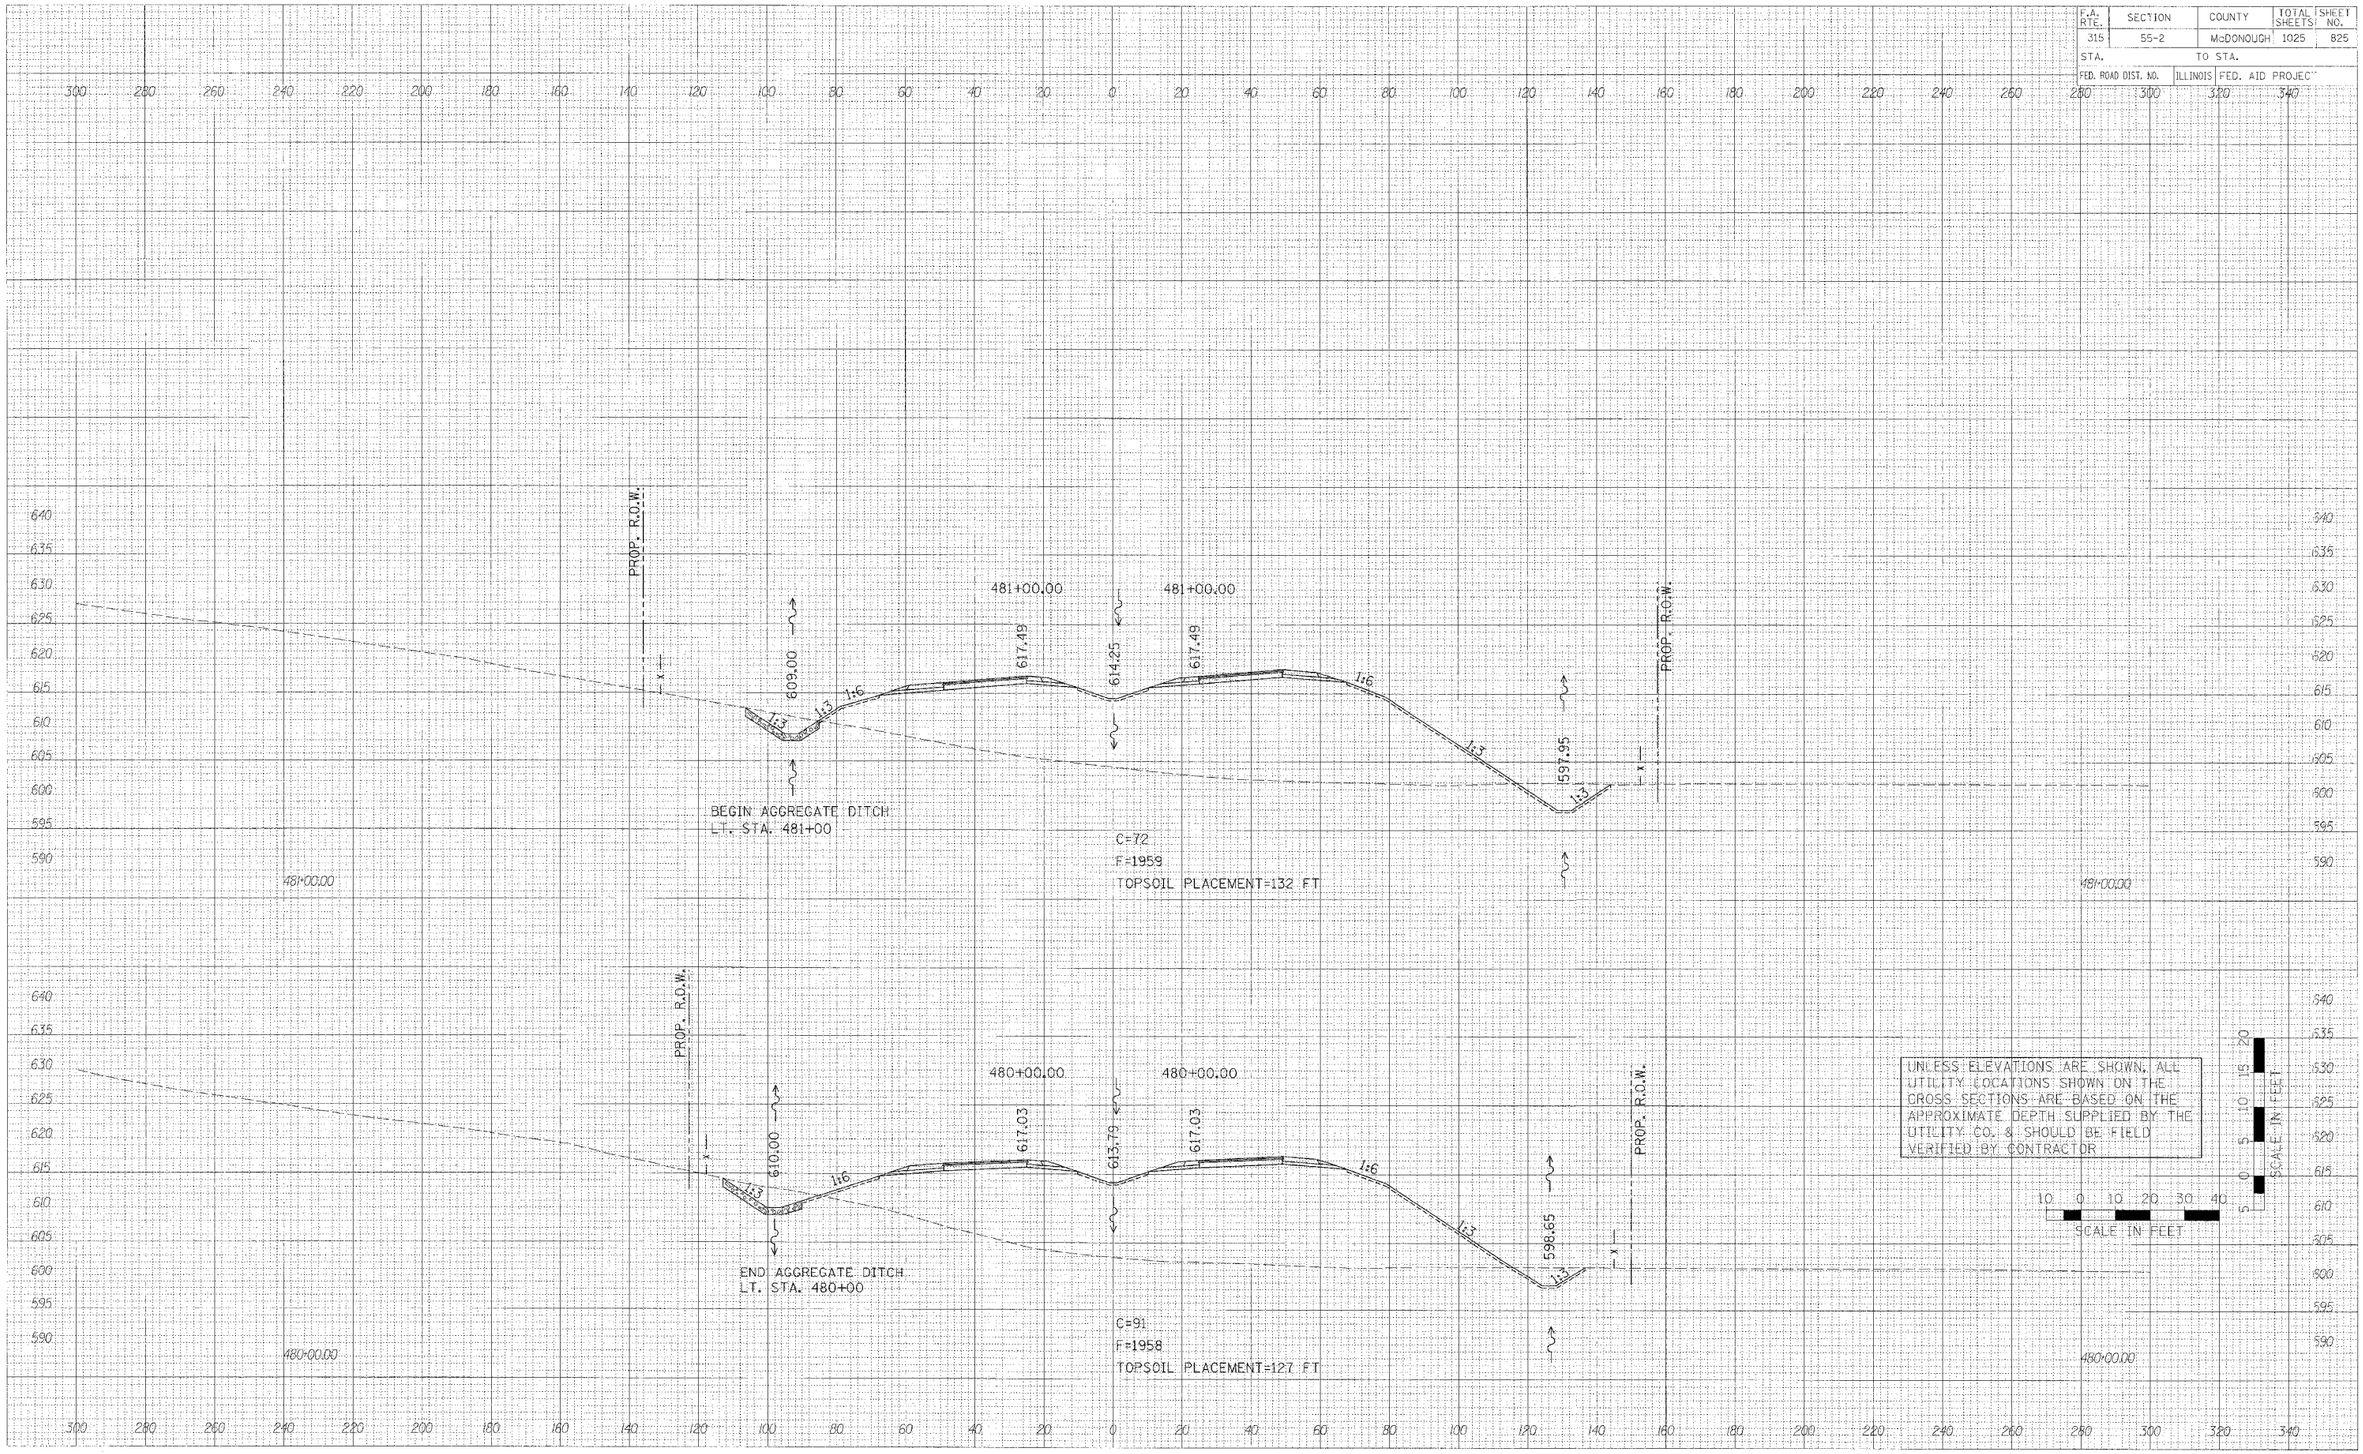

UNLESS ELEVATIONS ARE SHOWN, ALL UTILITY LOCATIONS SHOWN ON THE CROSS SECTIONS ARE BASED ON THE APPROXIMATE DEPTH SUPPLIED BY THE UTILITY CO. & SHOULD BE FIELD VERIFIED BY CONTRACTOR

10 0 10 20 30 40
SCALE IN FEET

5 0 5 10 15 20
SCALE IN FEET

CROSS SECTIONS – IL. ROUTE 336