F.A. RTE.	SECTION	COUNTY	TOTAL SHEETS	SHEET NO.
315	55-2	McDONOUGH	1025	865
STA. 19+00.00		TO STA. 21+00.00		
FED. ROAD DIST. NO.	ILLINOIS	FED. AID PROJECT		

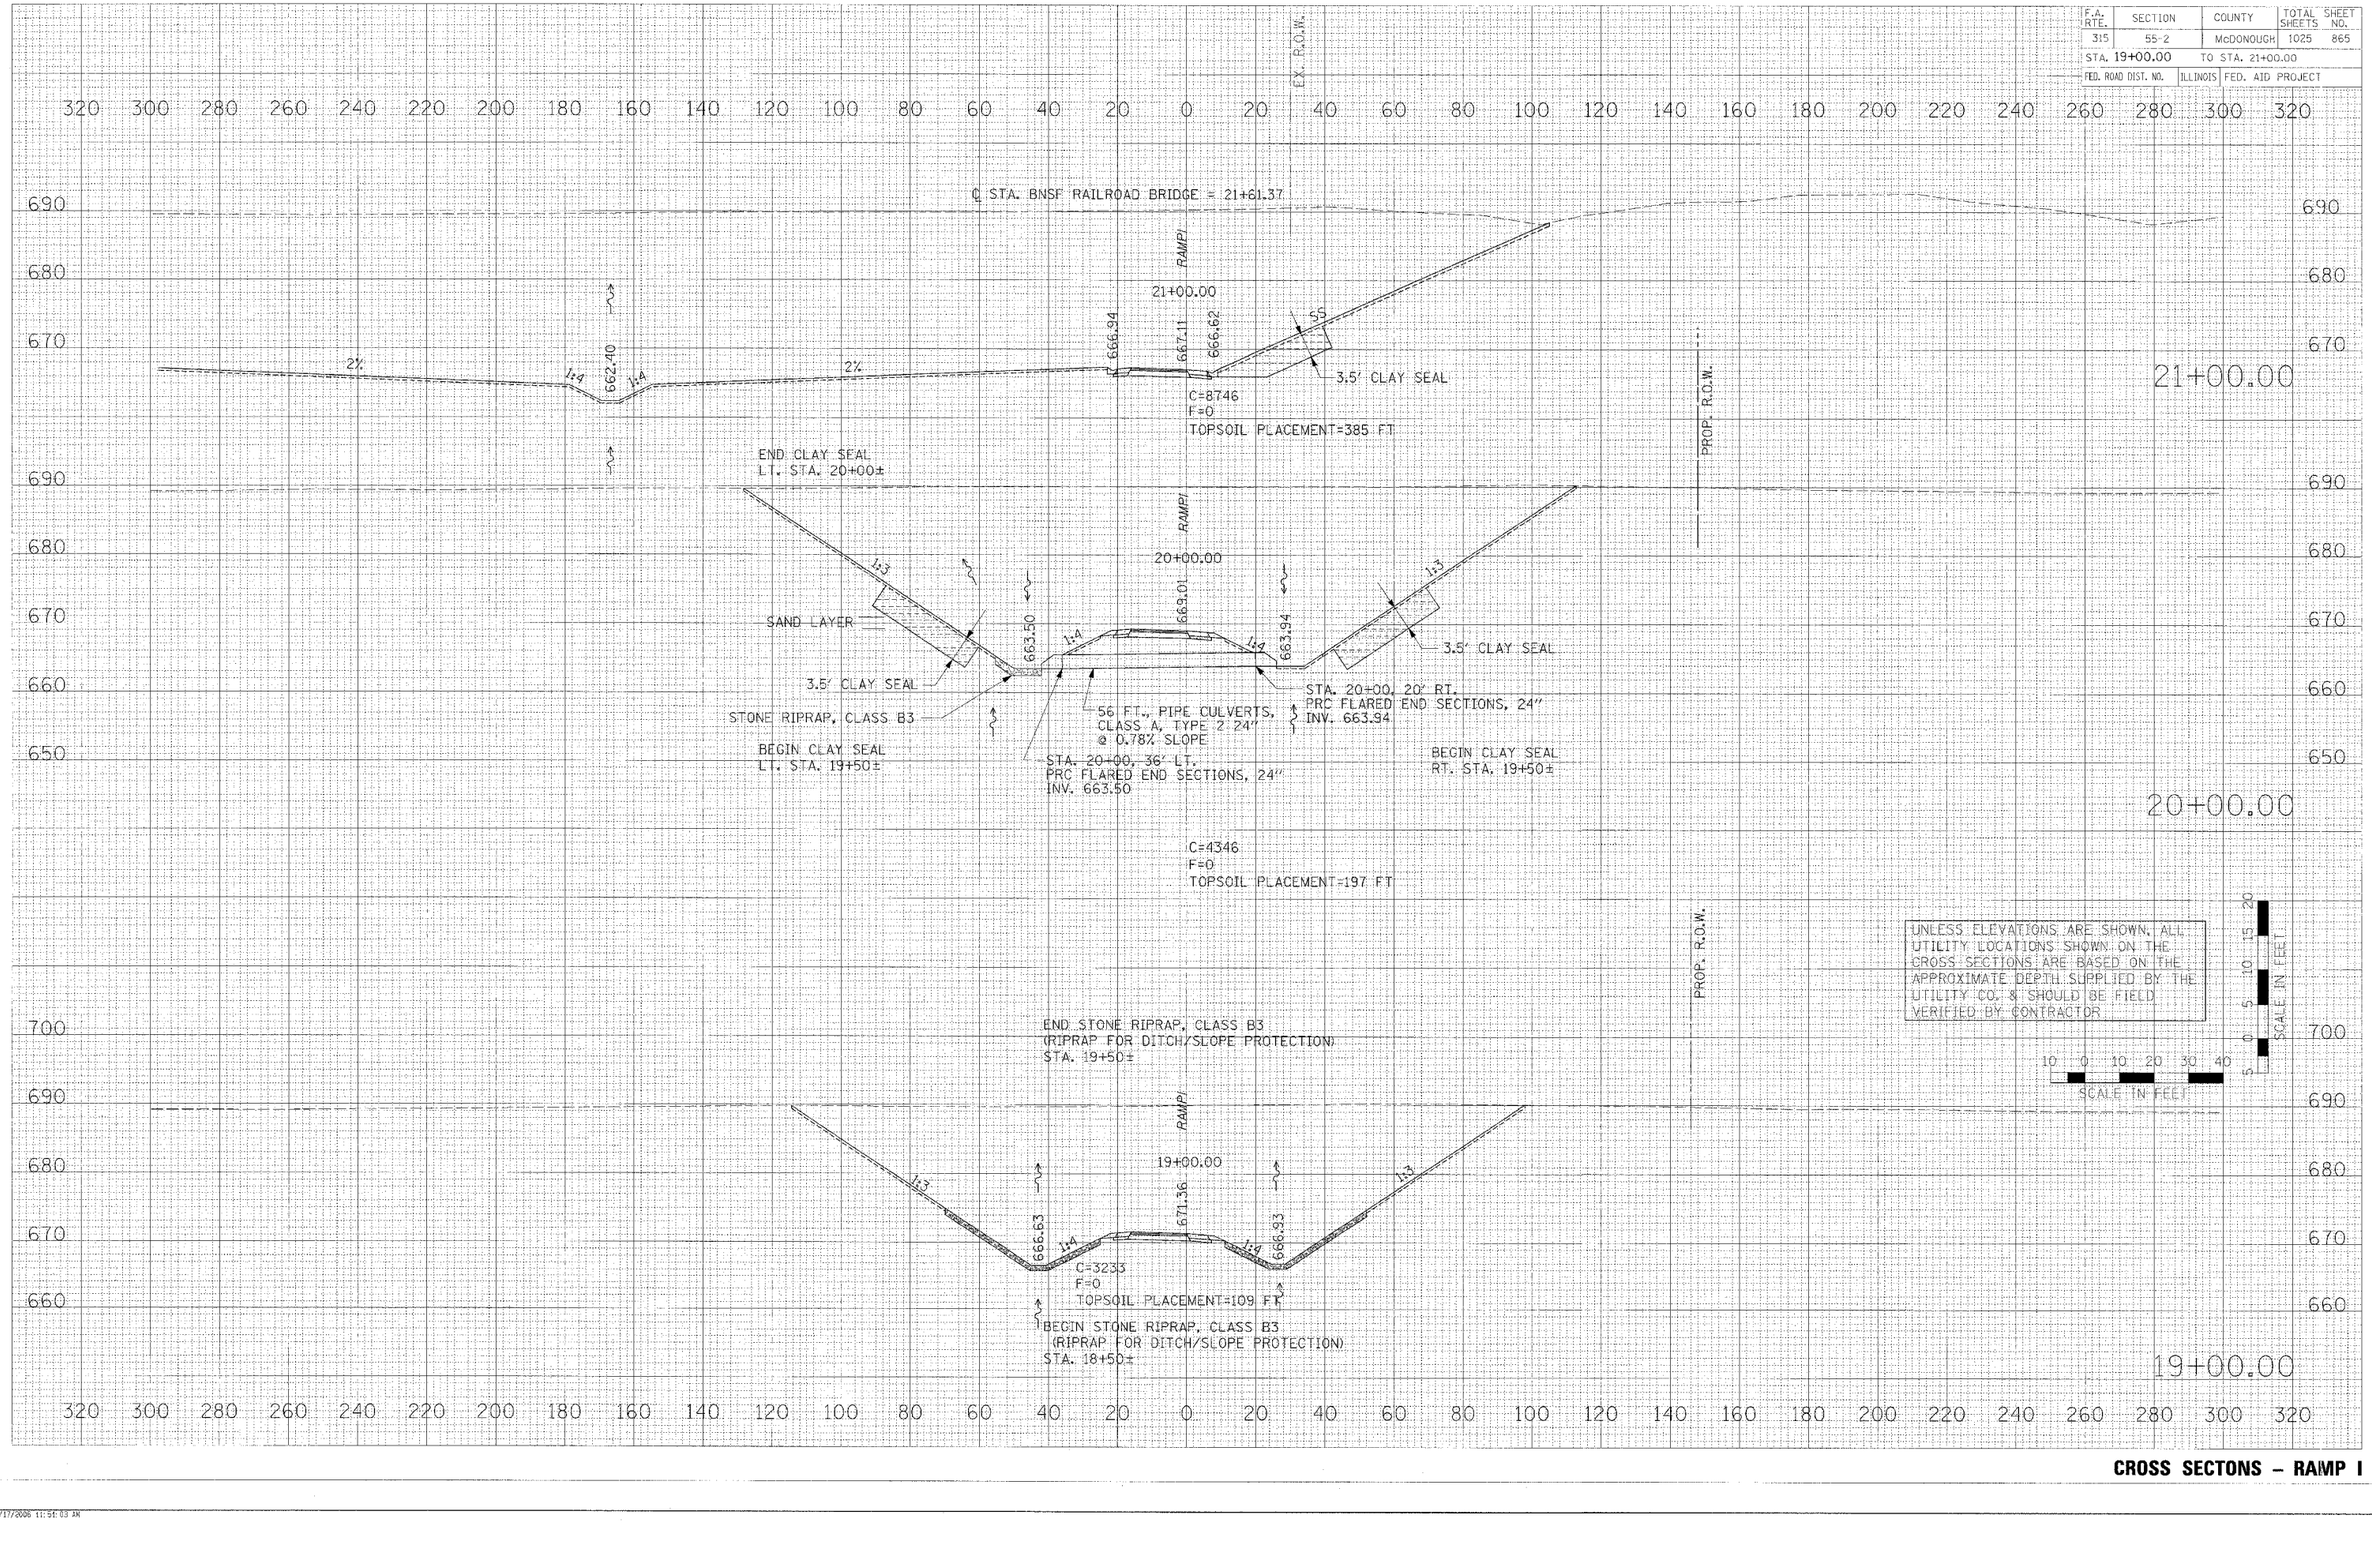

CROSS SECTONS – RAMP I

FINAL SURVEY NOTE BOOK — NO. — BY — DATE — SURVEYED — PLOTTED — CHECKED — AREAS — AREAS CHECKED

ORIGINAL SURVEY NOTE BOOK — NO. — BY — DATE — SURVEYED — PLOTTED — CHECKED — AREAS — AREAS CHECKED

PLOT DATE = $DATE$
FILE NAME = $FILE$
PLOT SCALE = $SCALE$
USER NAME = $USER$

amp1-sheets.dgn 4/17/2006 11:51:03 AM