F.A. RTE.	SECTION	COUNTY	TOTAL SHEETS	SHEET NO.
315	55-2	McDONOUGH	1025	881
STA.		TO STA.		
FED. ROAD DIST. NO.	ILLINOIS	FED. AID PROJECT		

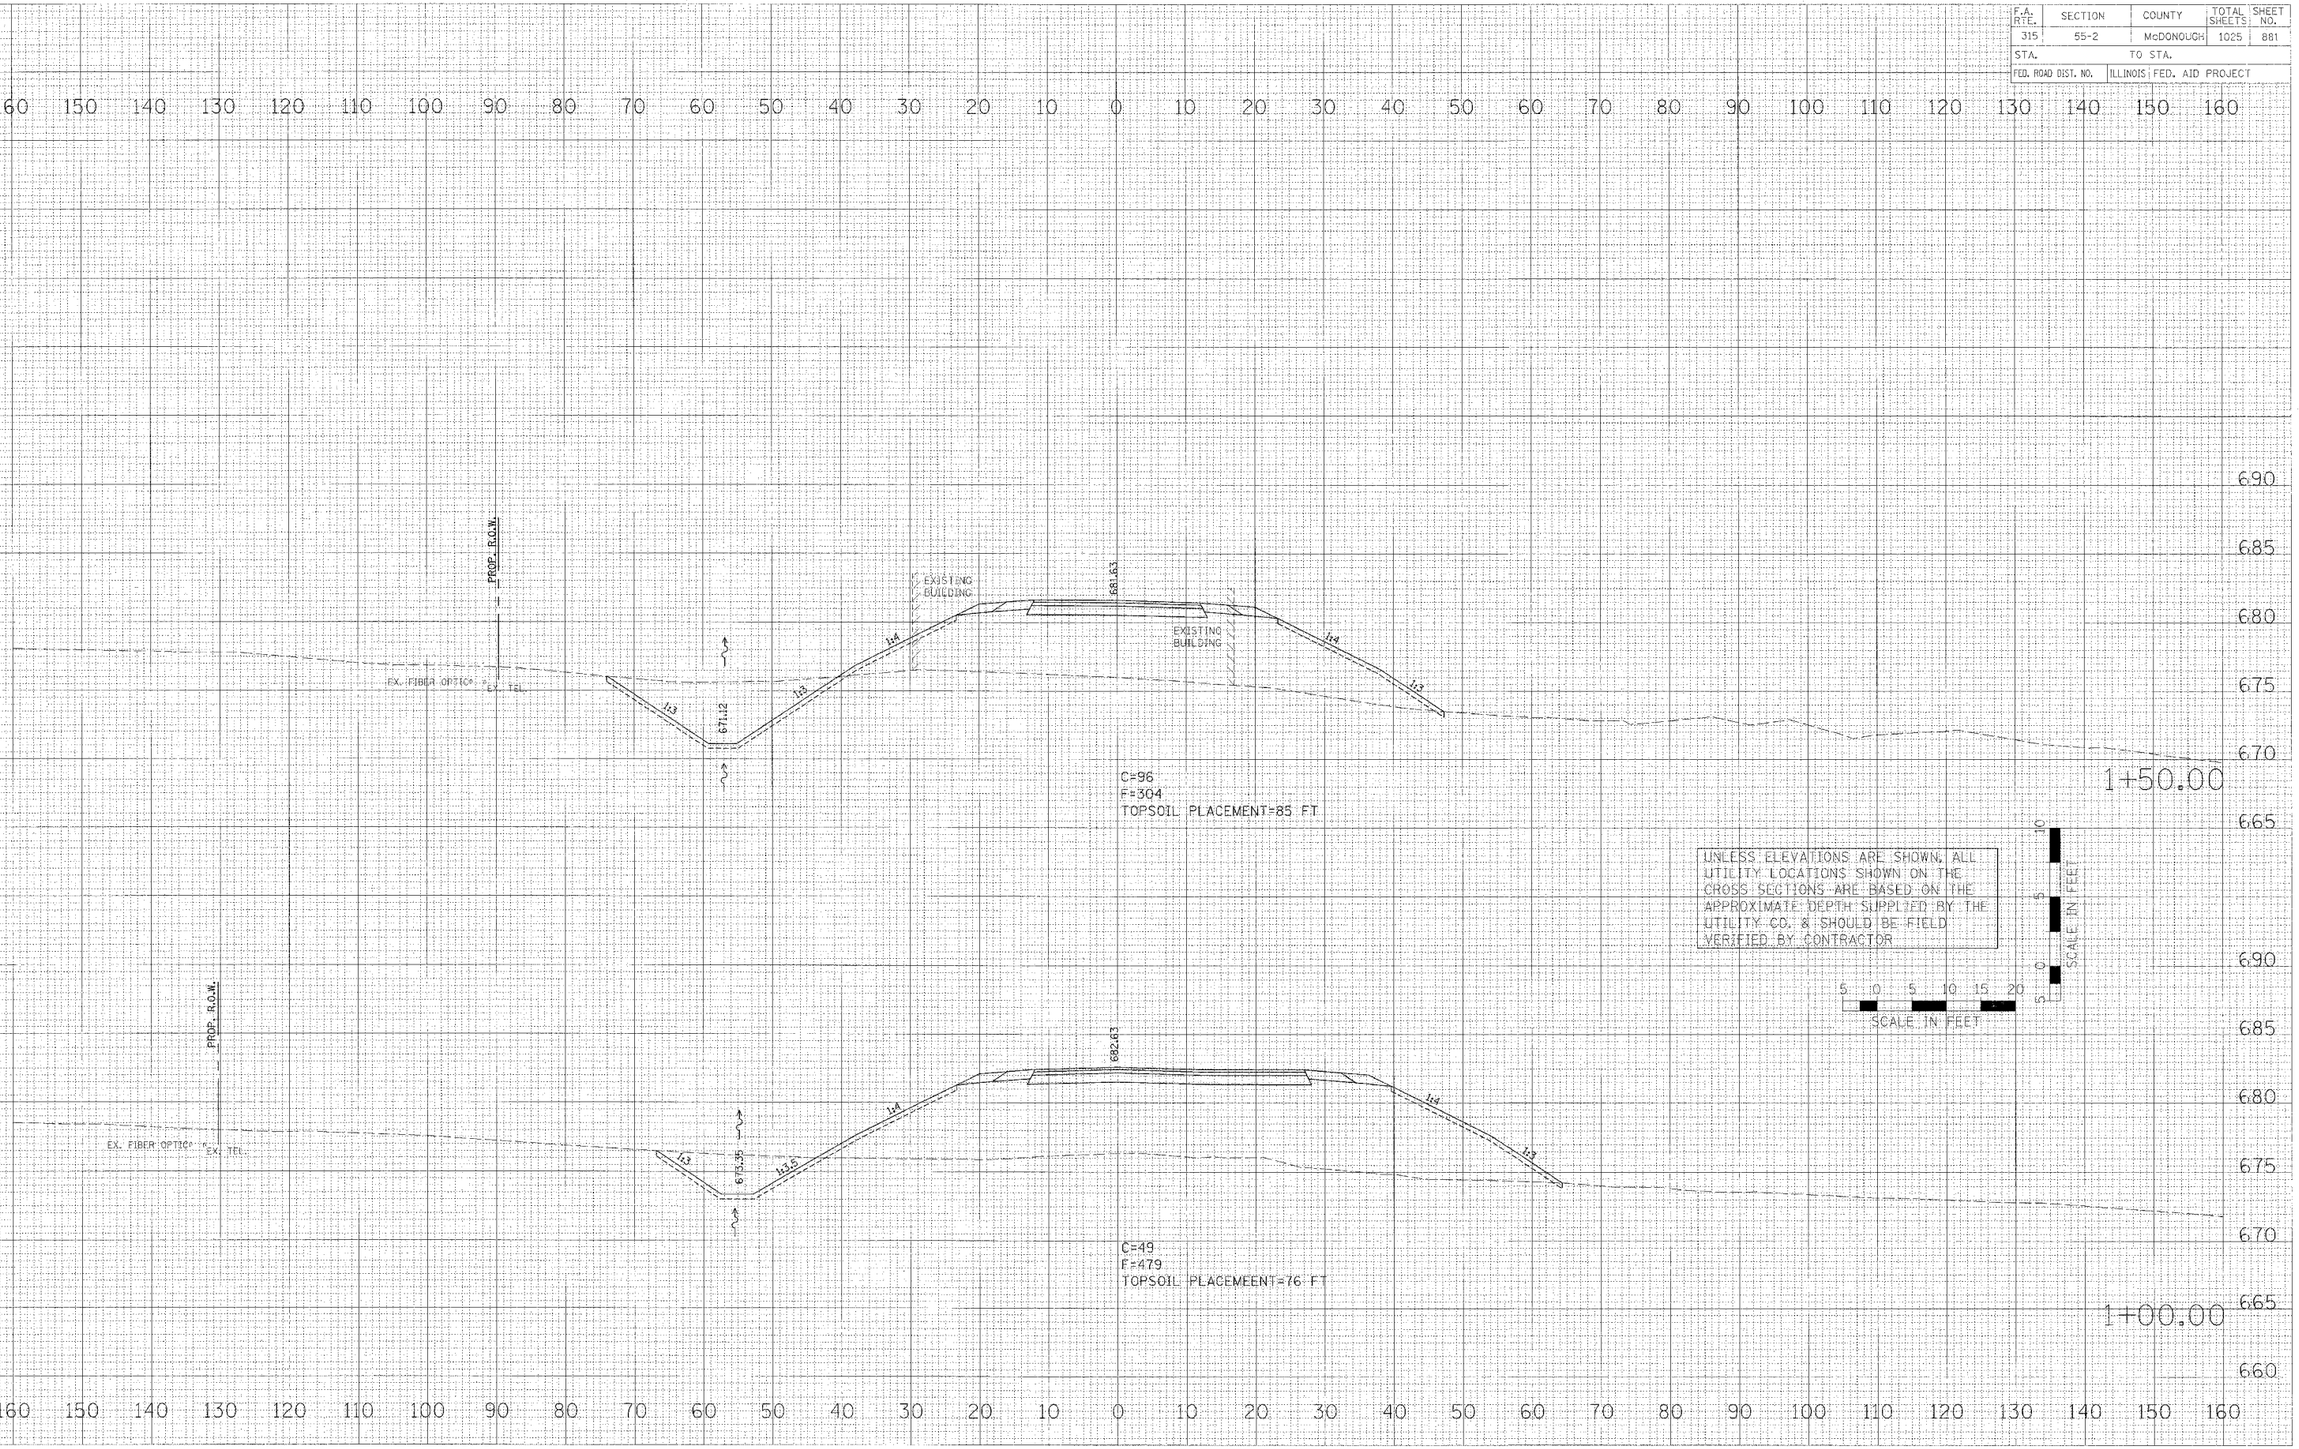

FINAL / SURVEYED / DRAWN / CHECKED / DATE
ORIGINAL / SURVEYED / PLOTTED / TRACED / CHECKED
SHEET / NOTE BOOK / PAGE NO.
NO. / BY / DATE

PLOT DATE = $DATE$
FILE NAME = $FILE$
PLOT SCALE = $SCALE$
USER NAME = $USER$

CROSS SECTIONS – U.S. ROUTE 136 (RELOCATED)

*136d-sheets.dgn 4/17/2006 11:40:57 AM