F.A. RTE.	SECTION	COUNTY	TOTAL SHEETS	SHEET NO.
315	55-2	McDONOUGH	1025	887
STA.		TO STA.		
FED. ROAD DIST. NO.	ILLINOIS	FED. AID PROJEC		

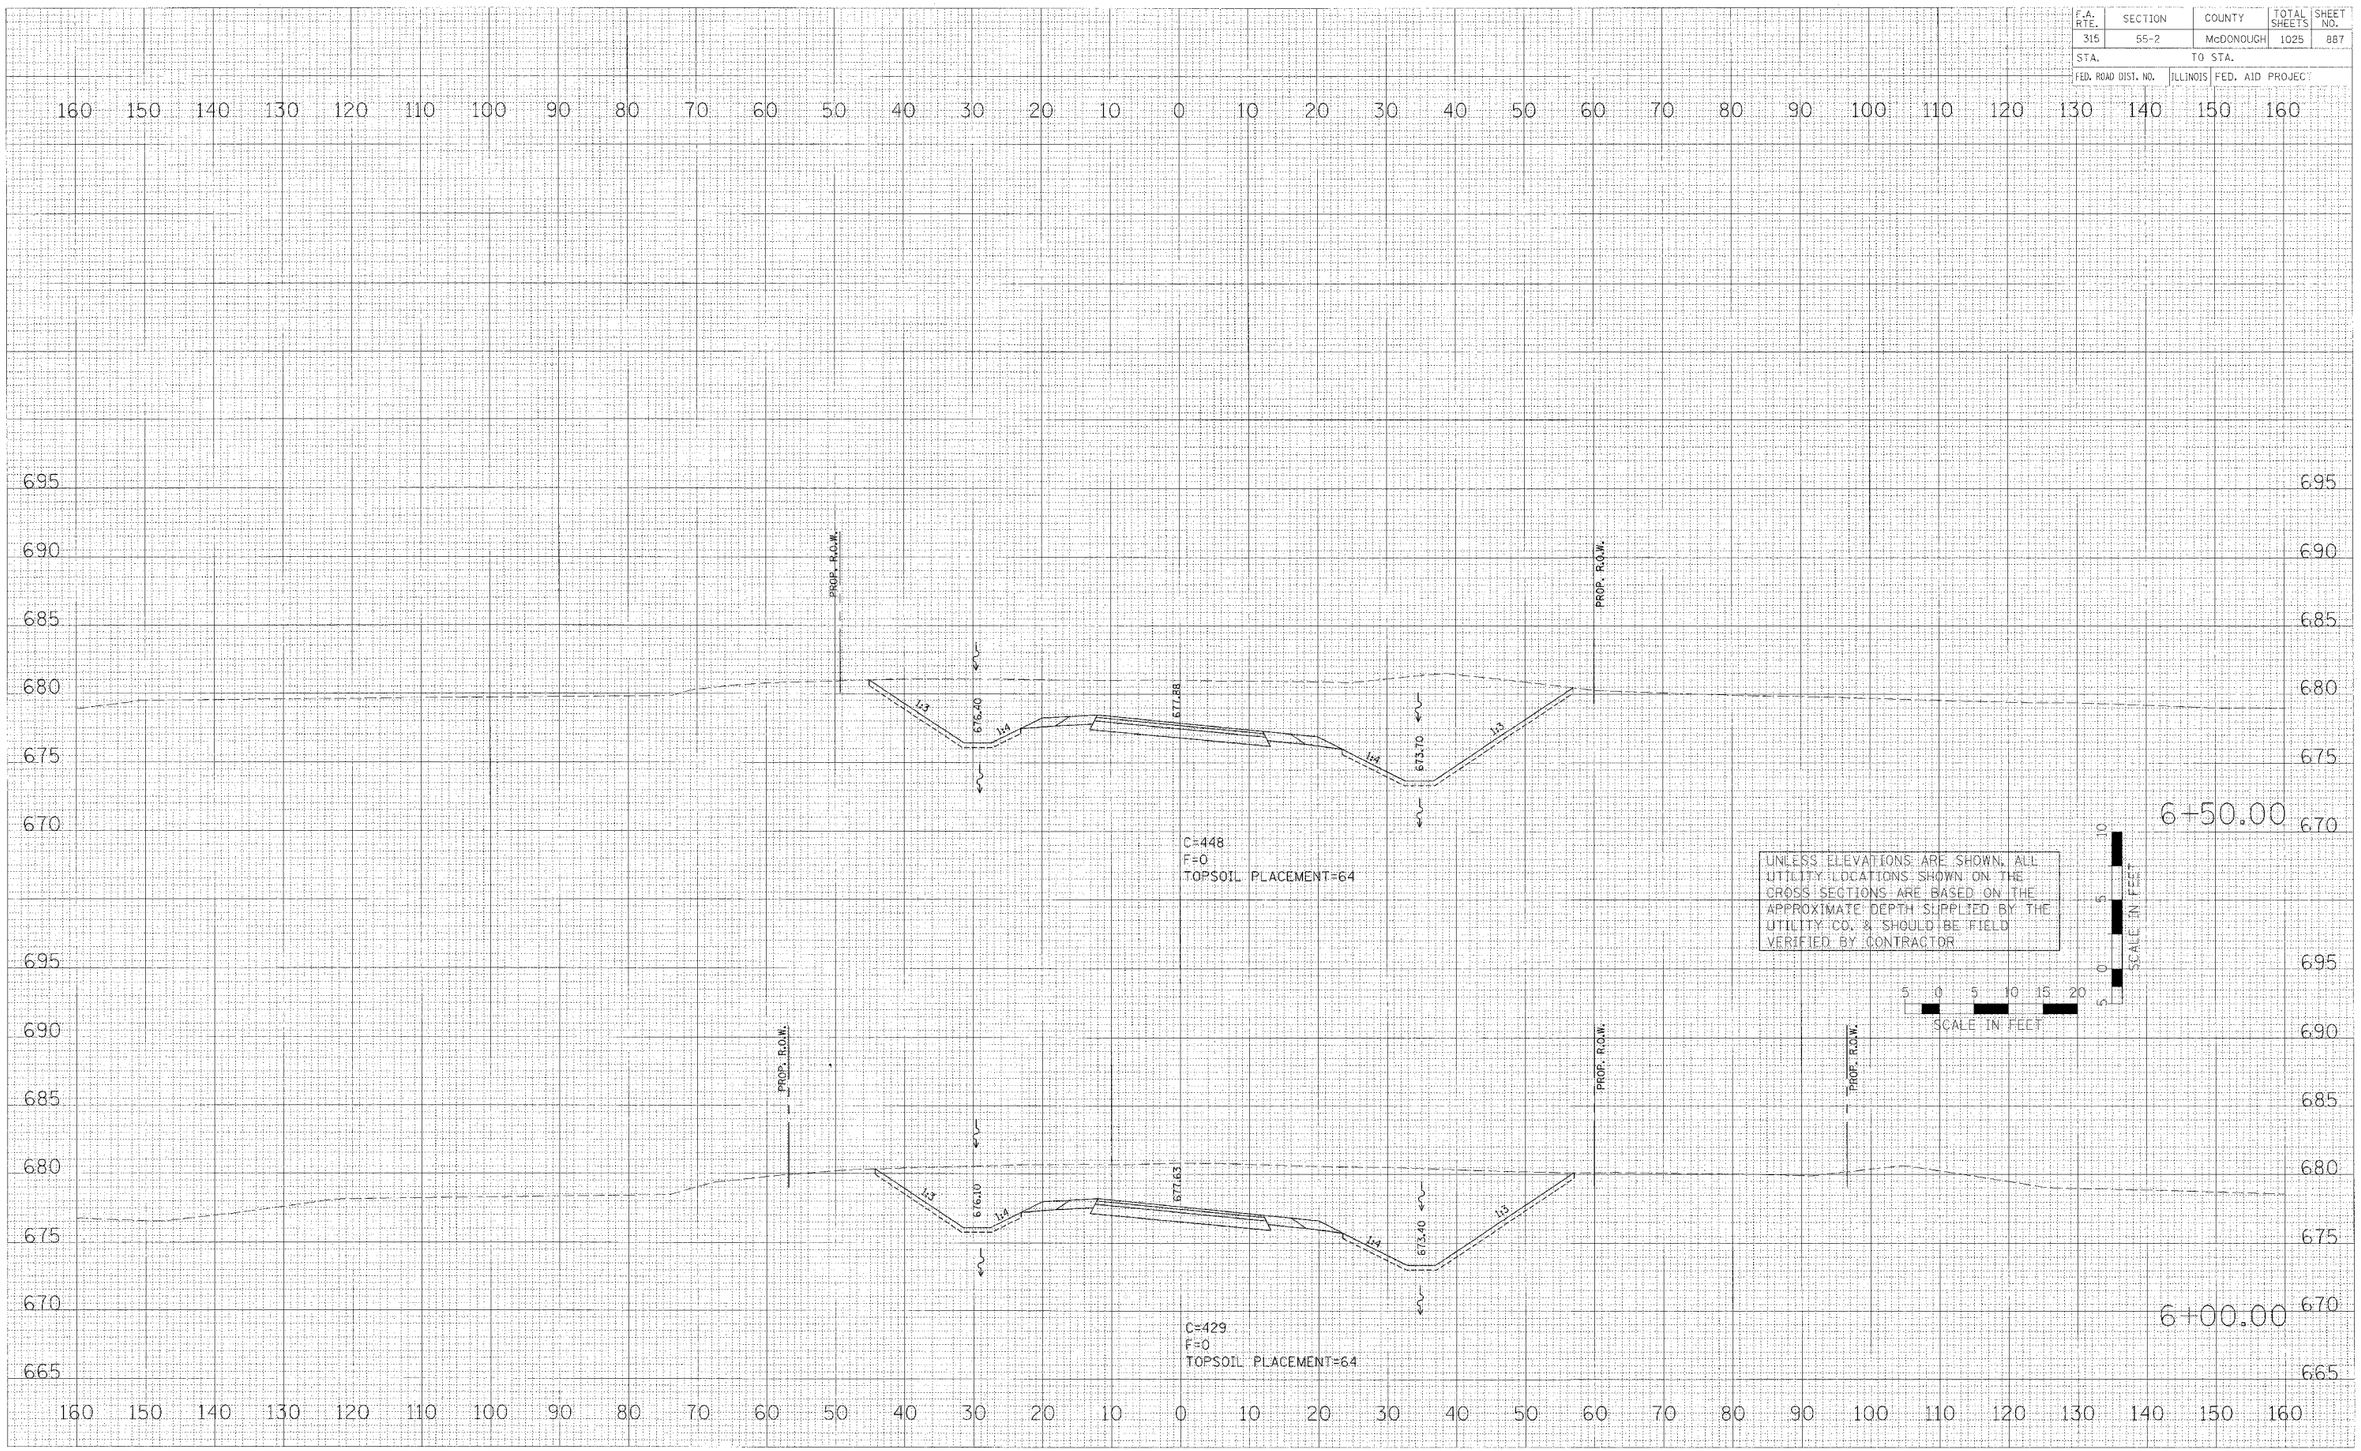

CROSS SECTIONS – U.S. ROUTE 136 (RELOCATED)

FINAL SURVEY: SURVEYED, PLOTTED, TEMPLATE, AREAS CHECKED, NOTE BOOK, NO.
ORIGINAL SURVEY: SURVEYED, PLOTTED, TEMPLATE, AREAS CHECKED, NOTE BOOK, NO.
BY, DATE
PLOT DATE = $DATE$
FILE NAME = $FILE$
PLOT SCALE = $SCALE$
USER NAME = $USER$
136d-sheets.dgn 4/17/2005 11:49:59 AM