F.A. RTE.	SECTION	COUNTY	TOTAL SHEETS	SHEET NO.
315	55-2	McDONOUGH	1025	920
STA.	TO STA.			
FED. ROAD DIST. NO.	ILLINOIS	FED. AID PROJECT		

FINAL SURVEY	ORIGINAL SURVEY	BY	DATE
SURVEYED			
PLOTTED			
VOLUME			
NOTE BOOK			
NO.	AREAS CHECKED		

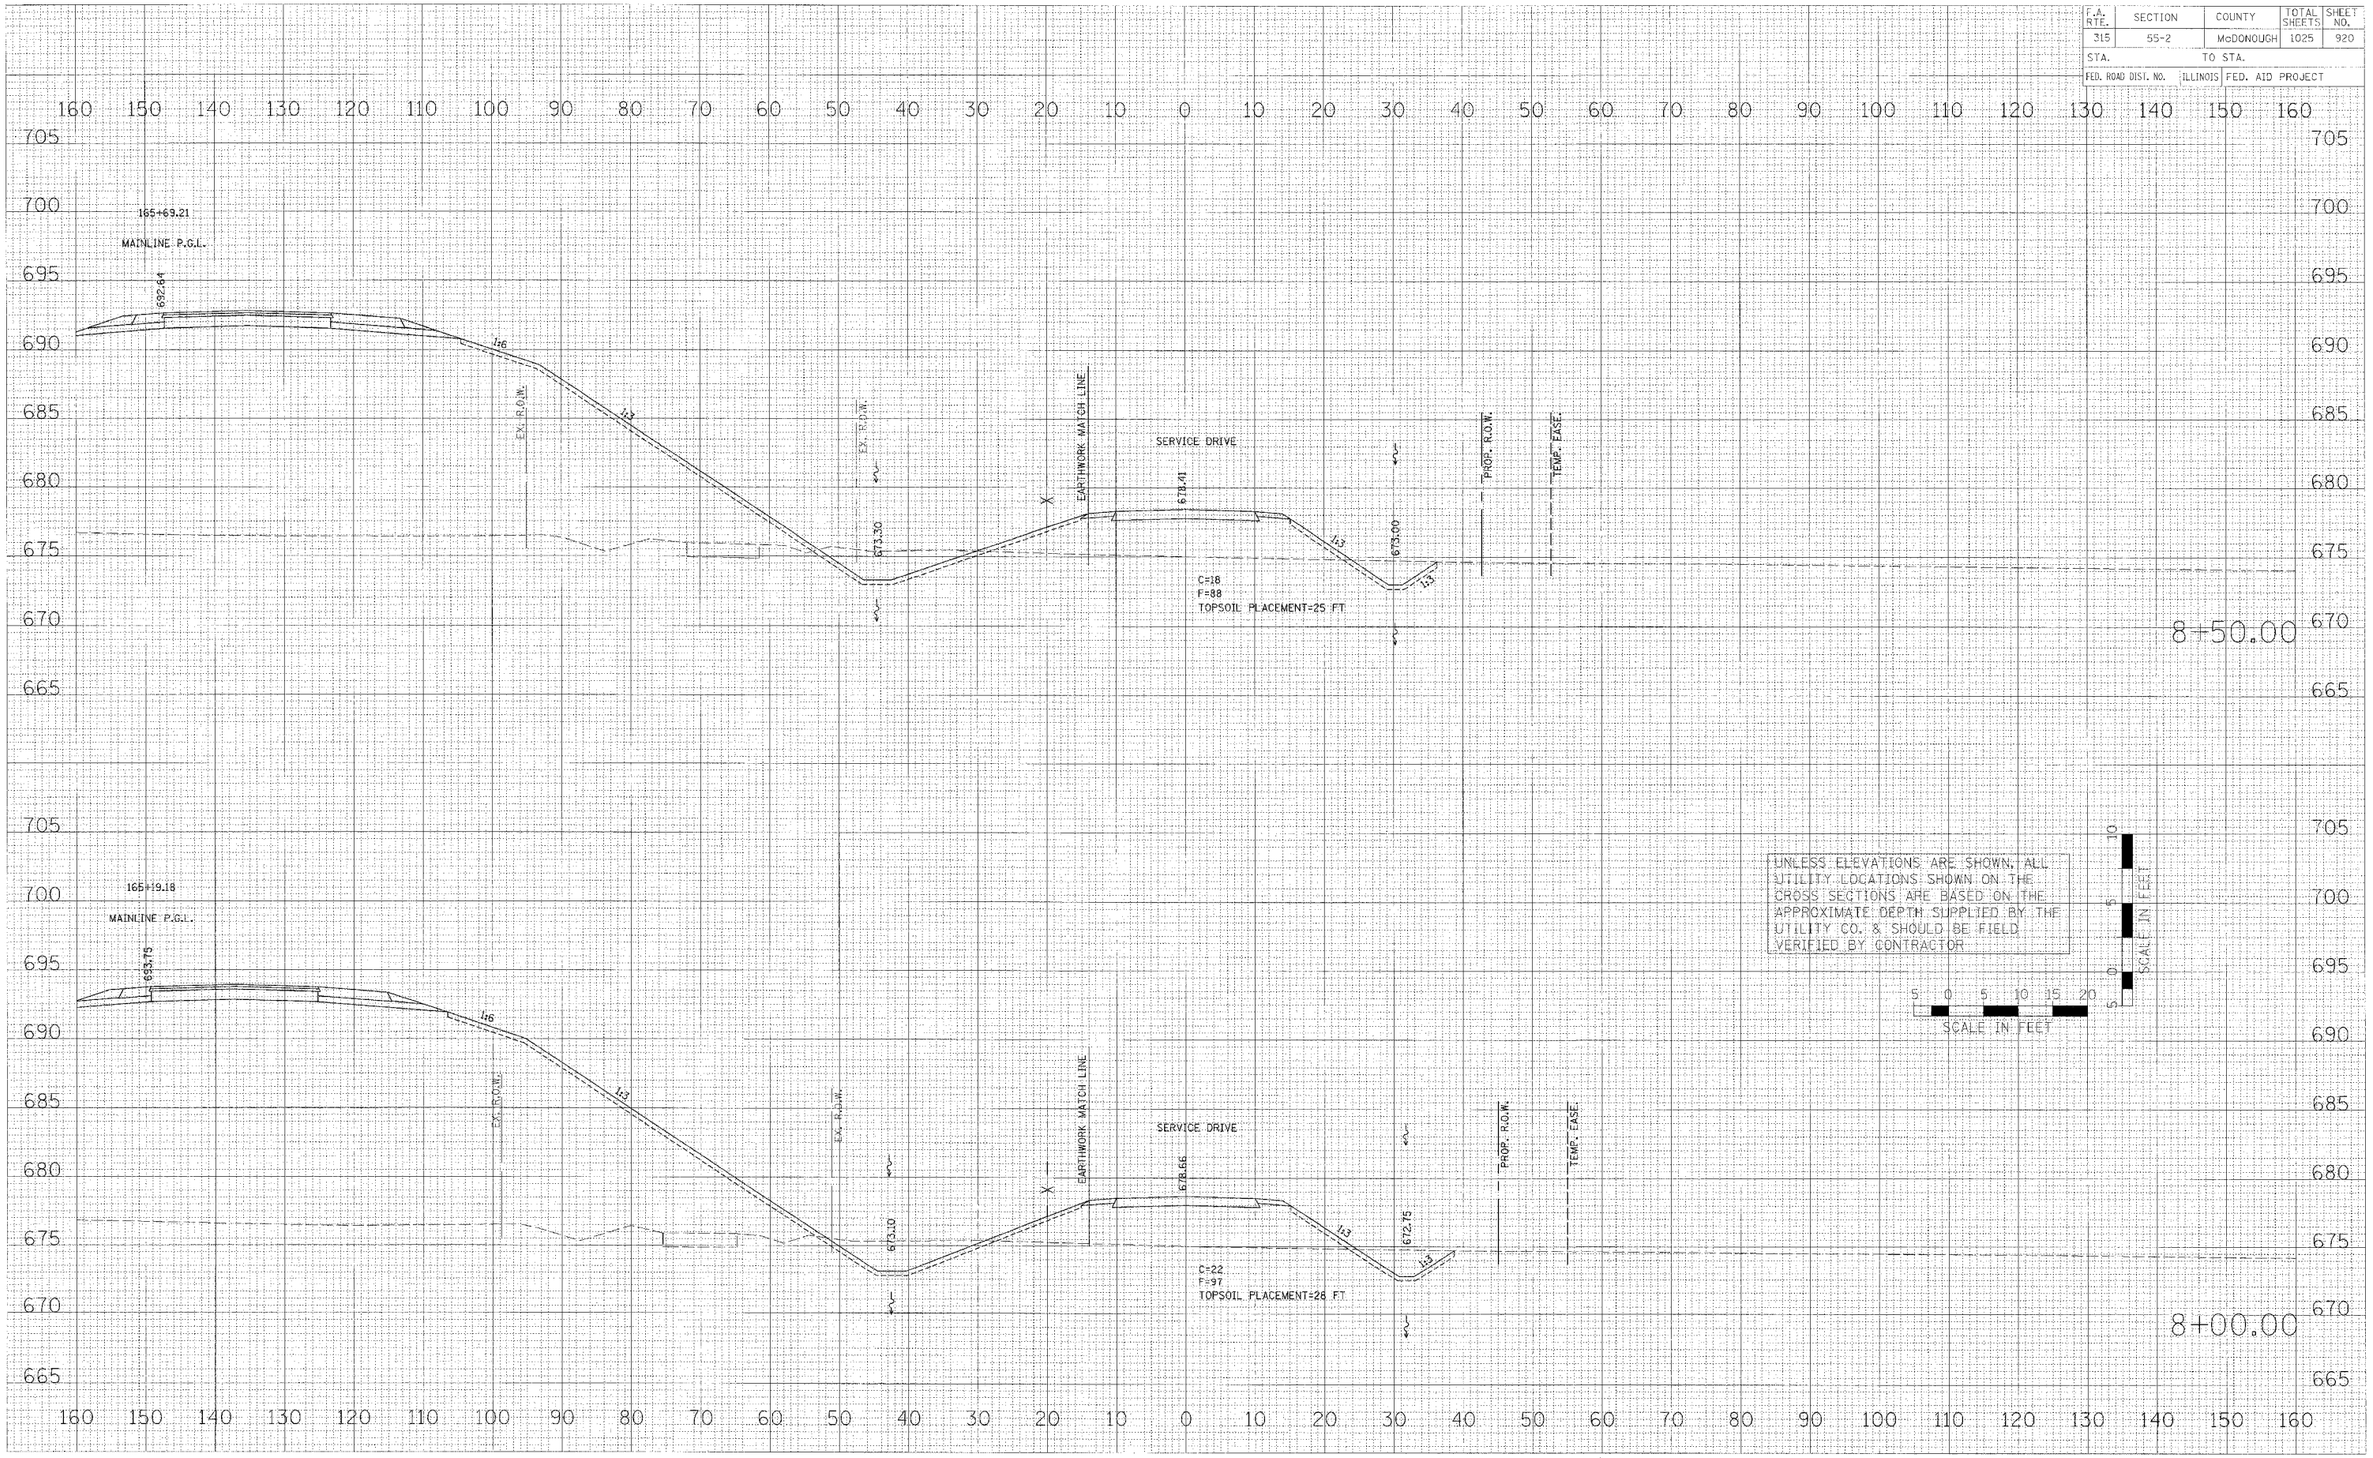

PLOT DATE = $DATE$
FILE NAME = $FILE$
PLOT SCALE = $SCALE$
USER NAME = $USER$

CROSS SECTIONS – SERVICE DRIVE