F.A. RTE.	SECTION	COUNTY	TOTAL SHEETS	SHEET NO.
315	55-2	McDONOUGH	1025	936
STA.		TO STA.		
FED. ROAD DIST. NO.	ILLINOIS	FED. AID PROJECT		

FINAL SURVEY
NOTE: ●FOR AREAS
NO.
SURVEYED
PLOTTED
SCALE
AREAS CHECKED
BY
DATE

ORIGINAL SURVEY
NOTE ●FOR AREAS
NO.
SURVEYED
PLOTTED
SCALE
AREAS CHECKED
BY
DATE

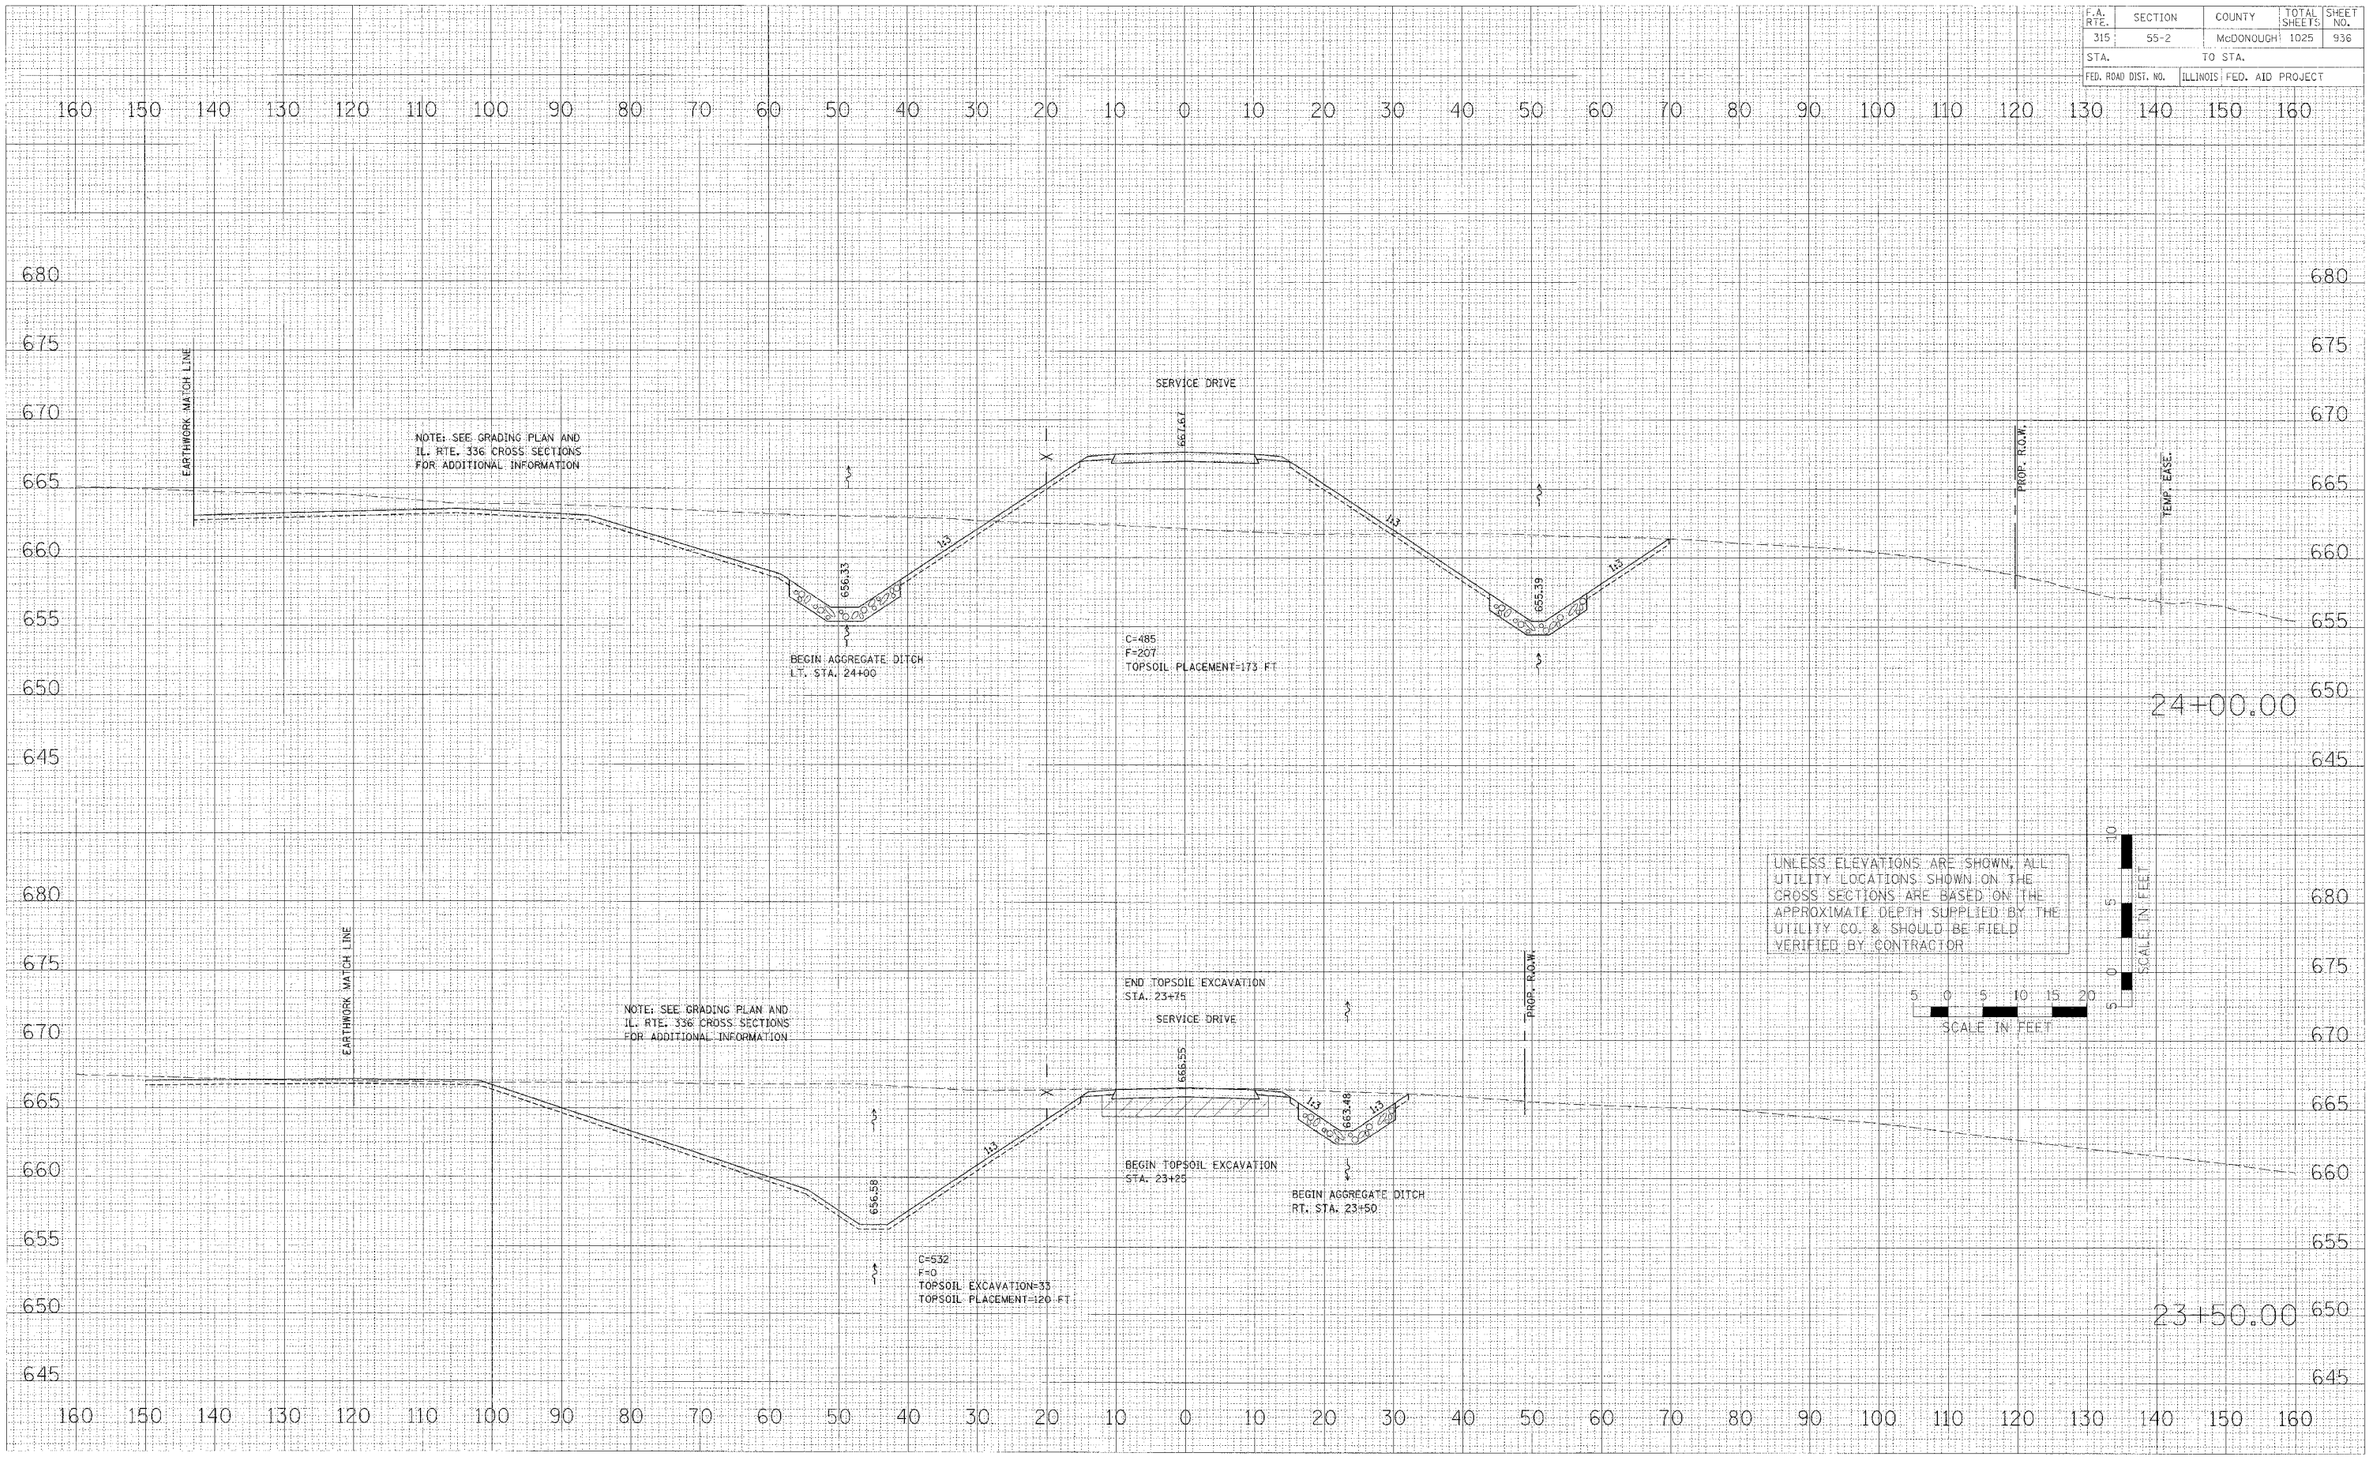

PLOT DATE = #DATE#
FILE NAME = #FILE#
PLOT SCALE = #SCALE#
USER NAME = #USER#

CROSS SECTIONS – SERVICE DRIVE