F.A. RTE.	SECTION	COUNTY	TOTAL SHEETS	SHEET NO.
315	55-2	McDONOUGH	1025	966
STA.	TO STA.			
FED. ROAD DIST. NO.	ILLINOIS	FED. AID PROJECT		

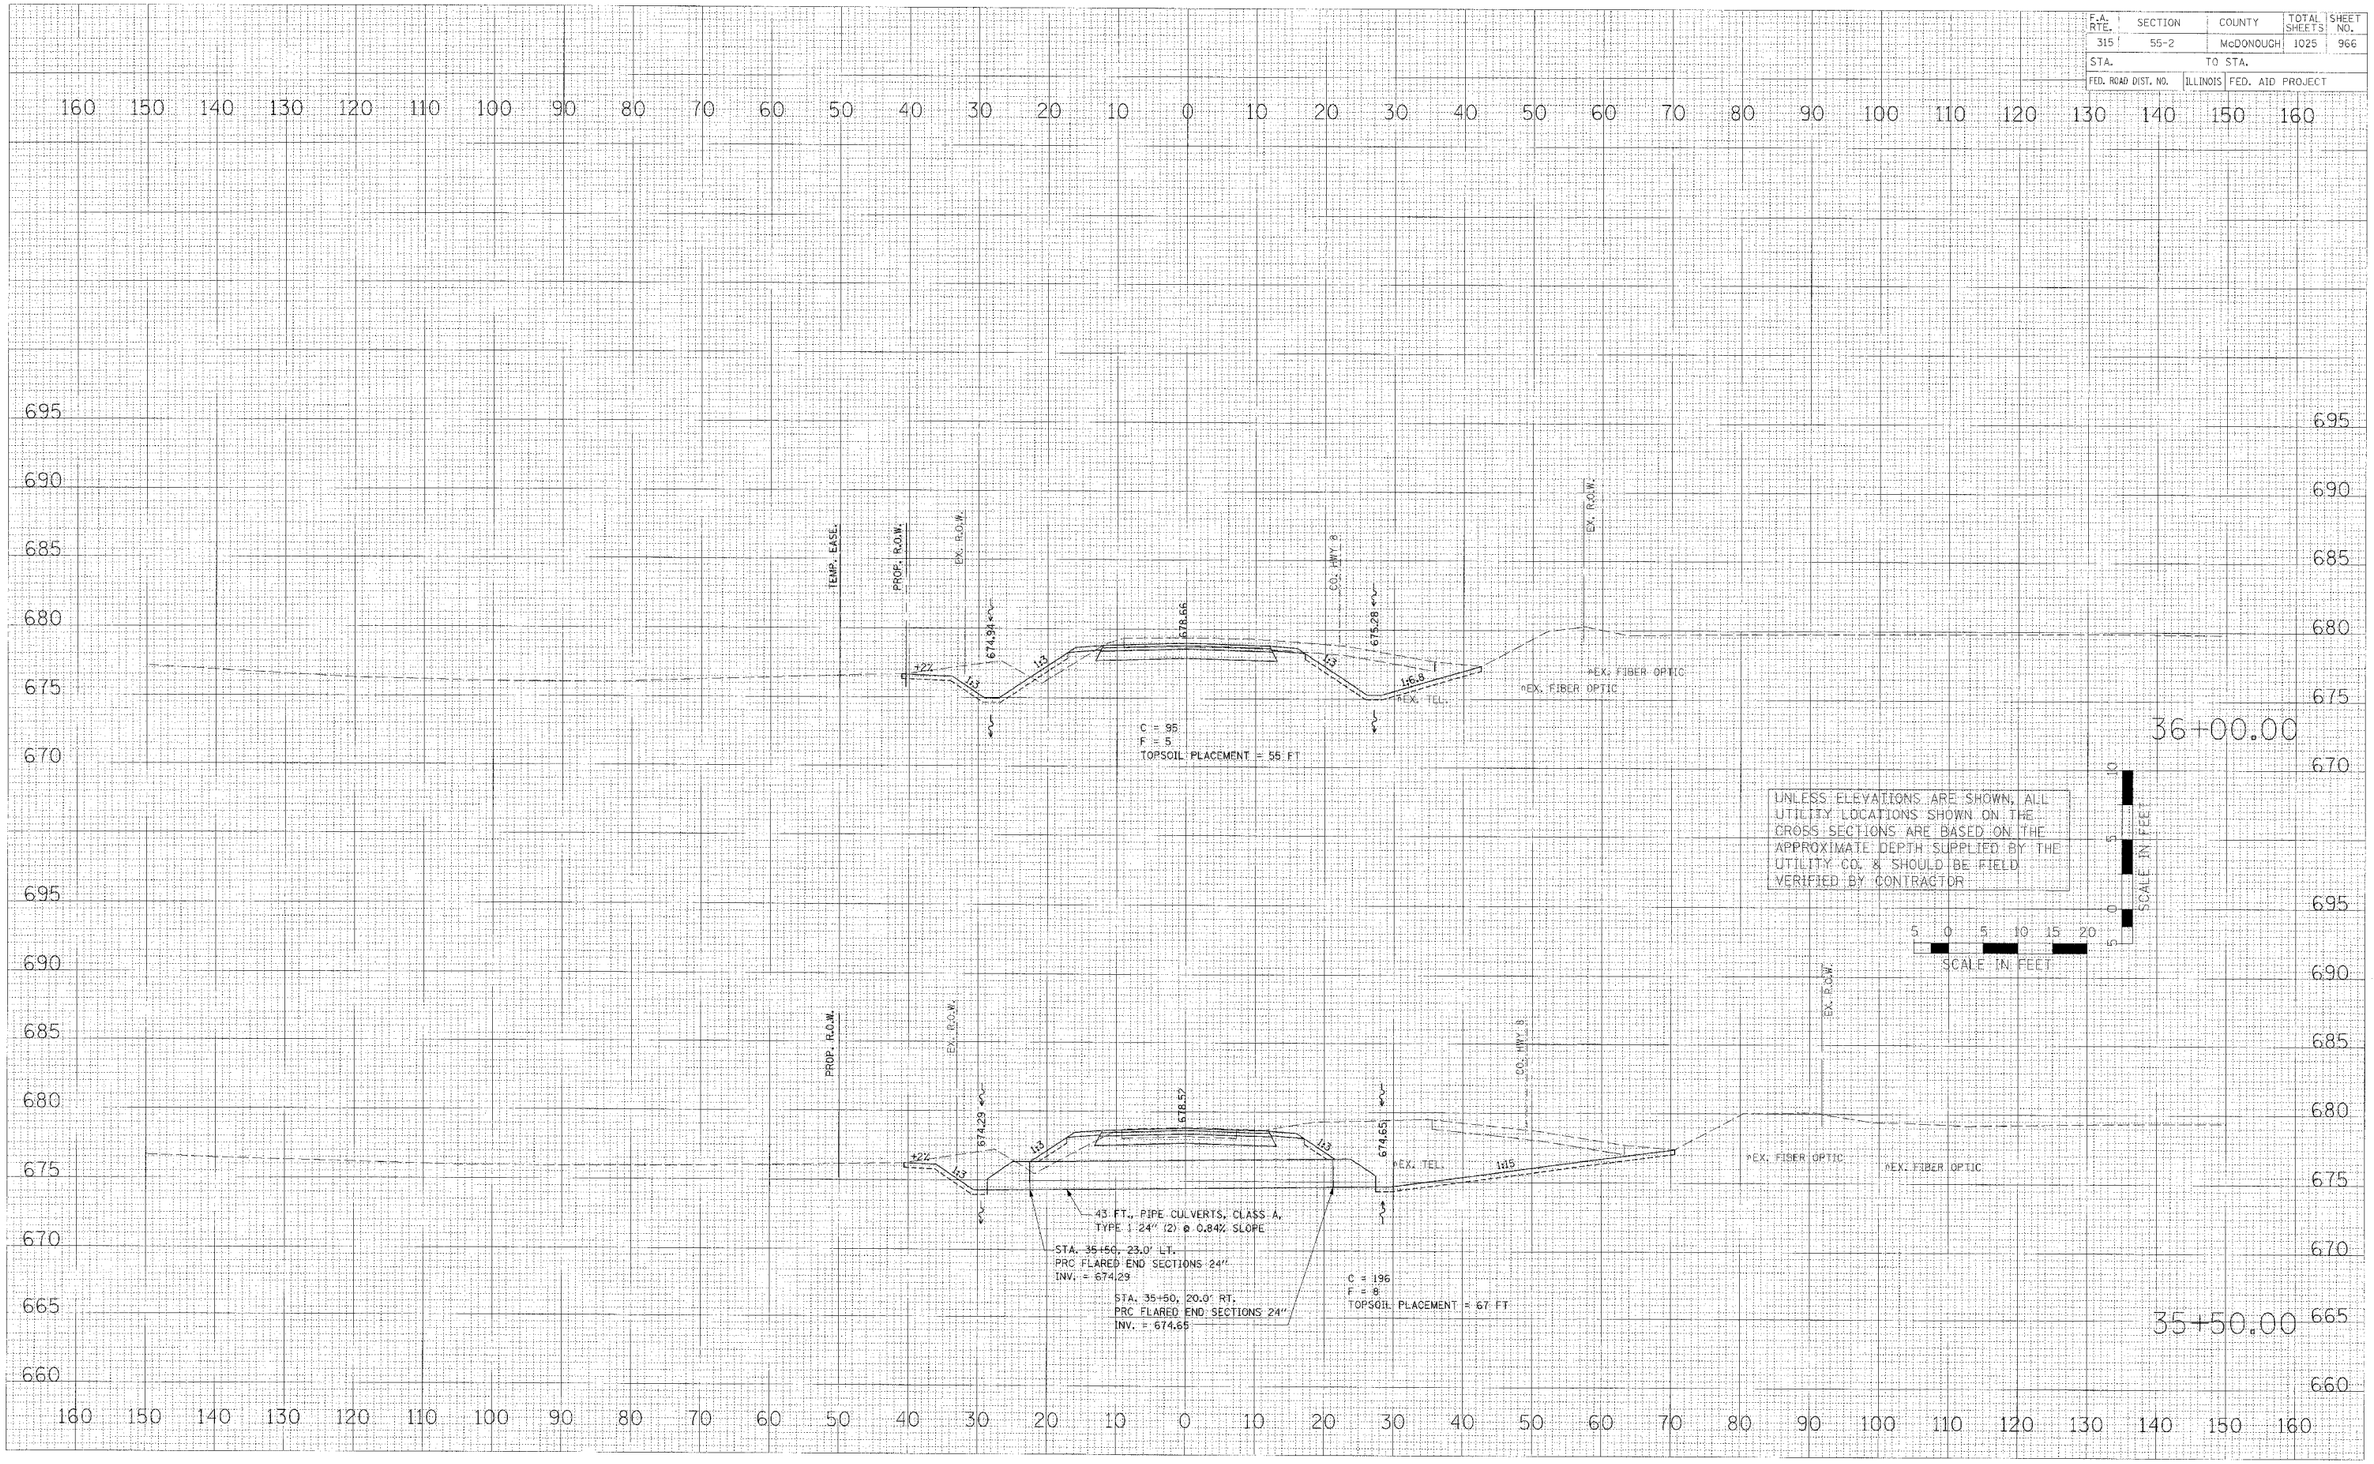

CROSS SECTONS – CO. HWY. 8 (RELOCATED)/TWP. RD. 150

FINAL SURVEY — SURVEYED / PLOTTED / NOTE BOOK / NO. — BY / DATE / AREAS CHECKED

ORIGINAL SURVEY — SURVEYED / PLOTTED / NOTE BOOK / NO. — BY / DATE / AREAS CHECKED

PLOT DATE = $DATE$
FILE NAME = $FILEL$
PLOT SCALE = $SCALE$
USER NAME = $USER$

xchs-sheets.dgn 3/30/2006 1:17:28 PM