| F.A. RTE. | SECTION | COUNTY | TOTAL SHEETS | SHEET NO. |
|---|---|---|---|---|
| 315 | 55-2 | McDONOUGH | 1025 | 977 |
| STA. | TO STA. | | | |
| FED. ROAD DIST. NO. | ILLINOIS | FED. AID PROJECT | | |

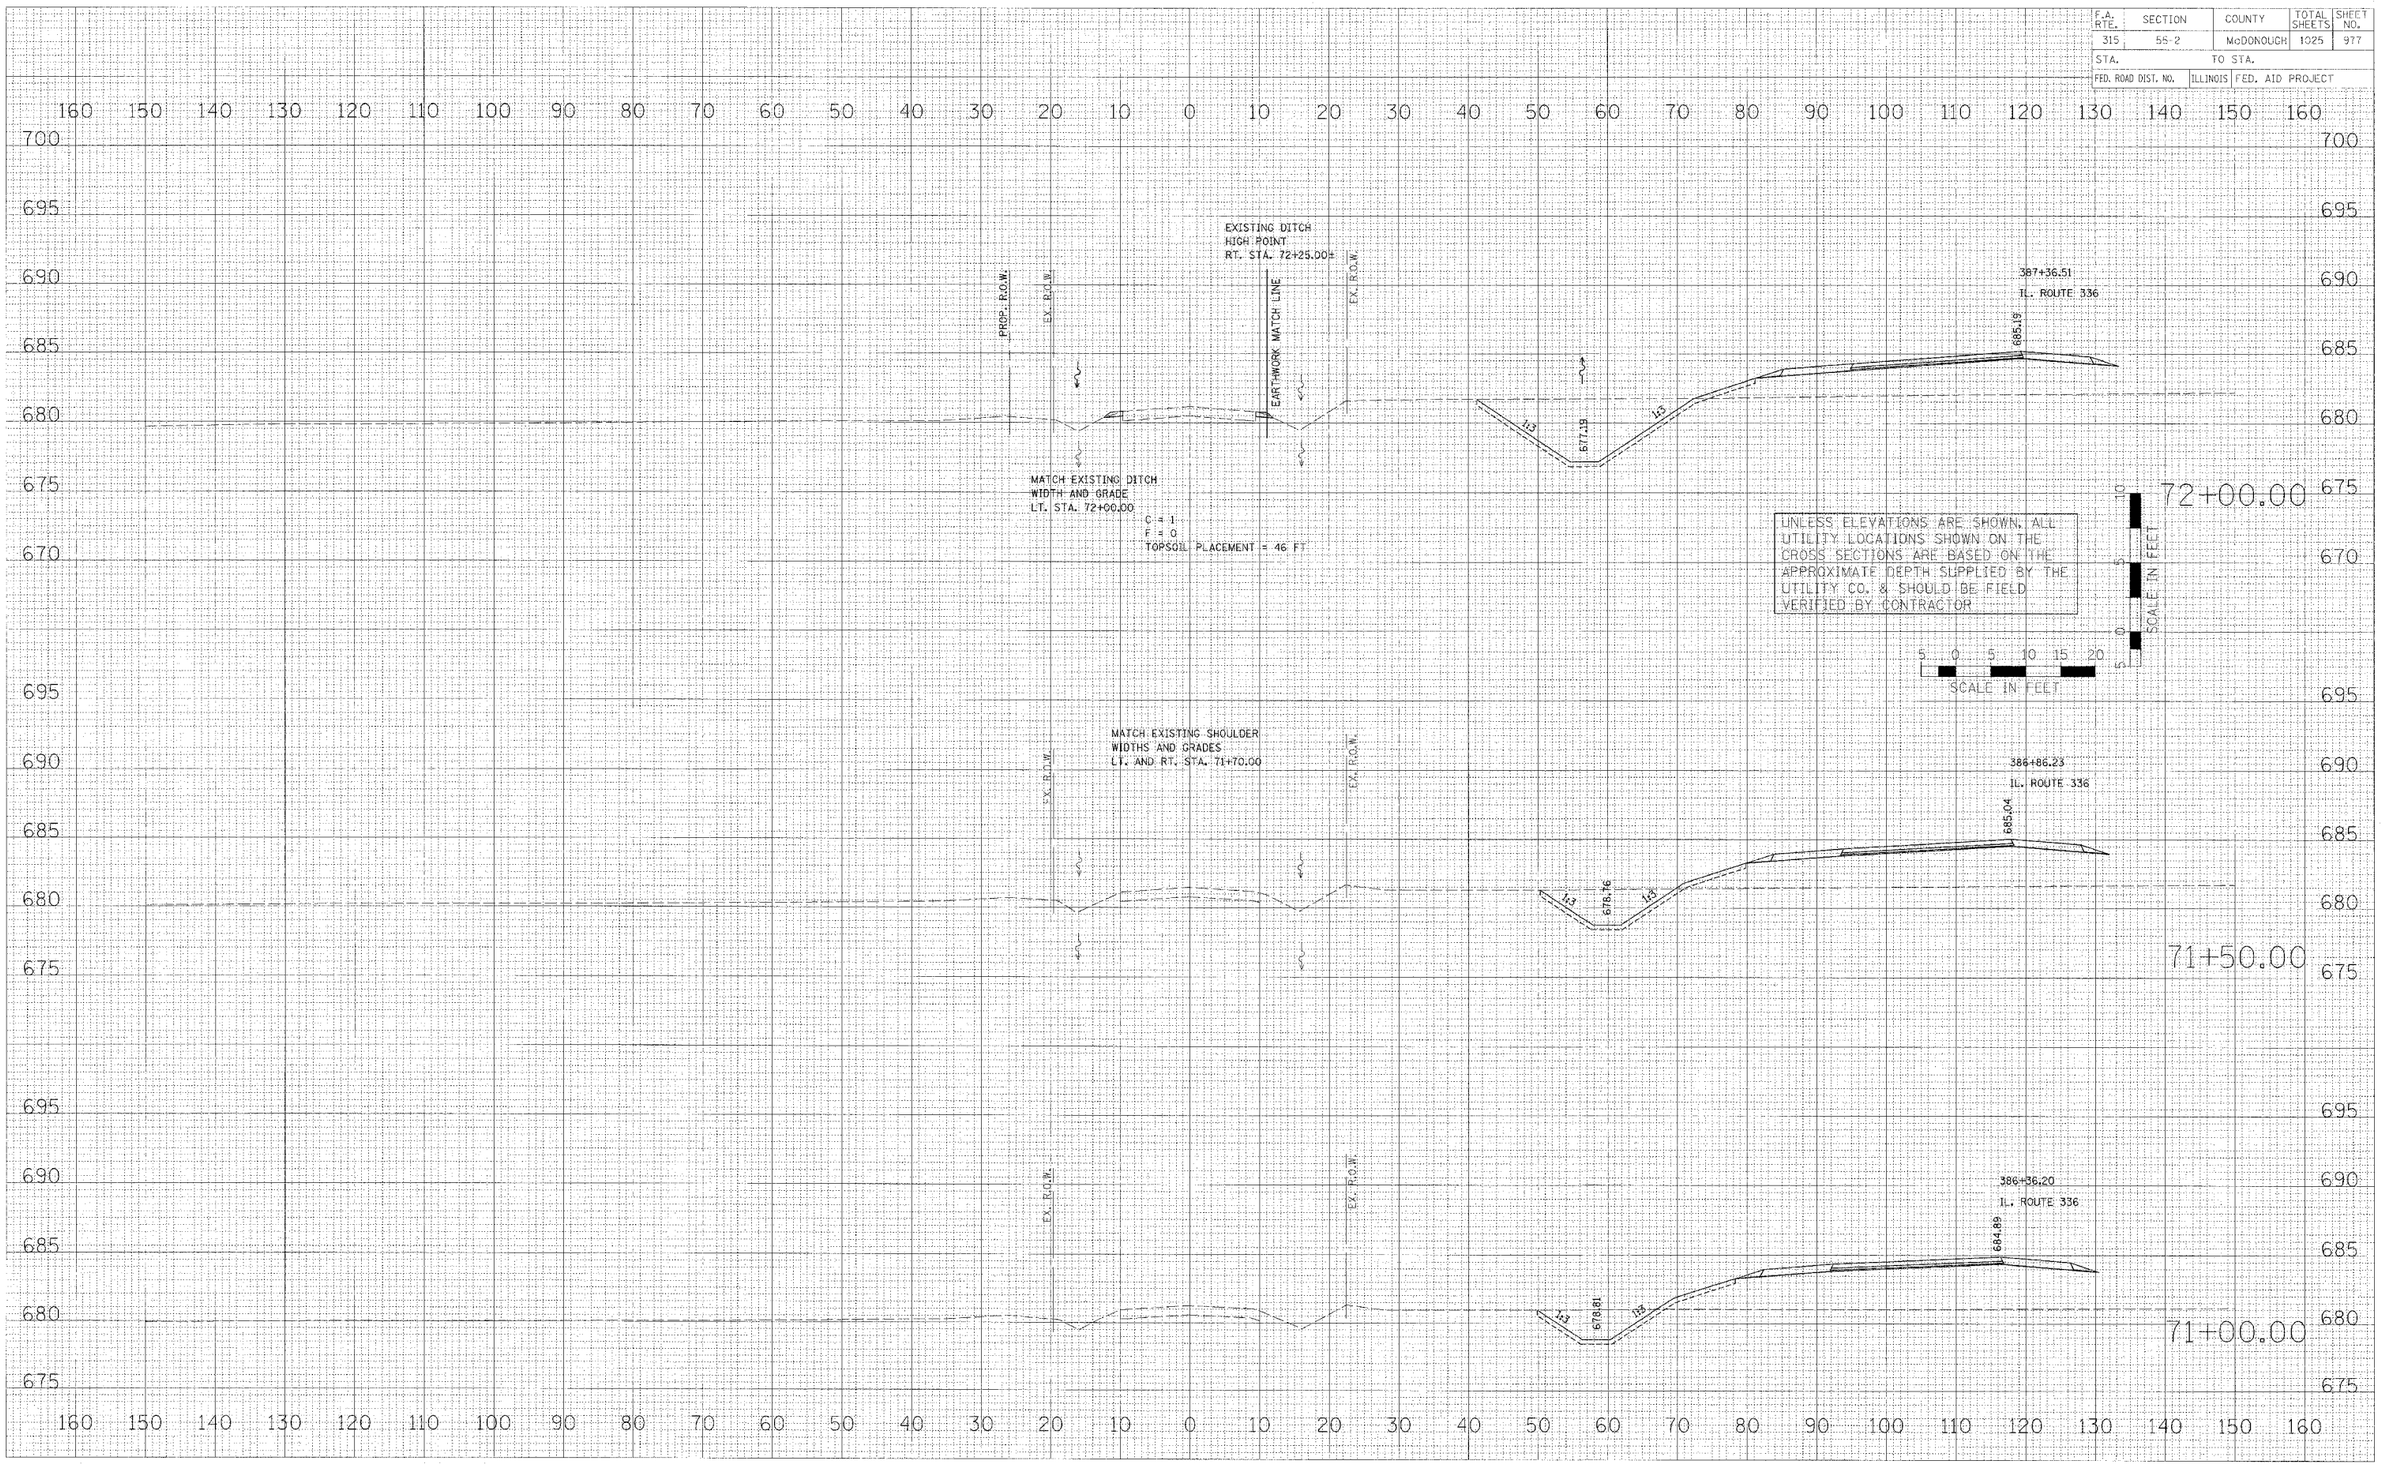


**CROSS SECTIONS – TWP. RD. 900N (RELOCATED)**

| ORIGINAL SURVEY | ADJUSTED ROUTE | BY | DATE |
|---|---|---|---|
| NOTE BOOK | TEMPLATE | | |
| NO. | AREAS | | |
| | AREAS CHECKED | | |

| FINAL SURVEY | ADJUSTED ROUTE | BY | DATE |
|---|---|---|---|
| NOTE BOOK | TEMPLATE | | |
| NO. | AREAS | | |
| | AREAS CHECKED | | |

PLOT DATE = $DATE$
FILE NAME = $FILL$
PLOT SCALE = $SCALE$
USER NAME = $USER$

m900-sheets.dgn 3/30/2008 1:17:53 PM