F.A. RTE.	SECTION	COUNTY	TOTAL SHEETS	SHEET NO.
315	55-2	McDONOUGH	1025	988
STA.		TO STA.		
FED. ROAD DIST. NO.	ILLINOIS	FED. AID PROJECT		

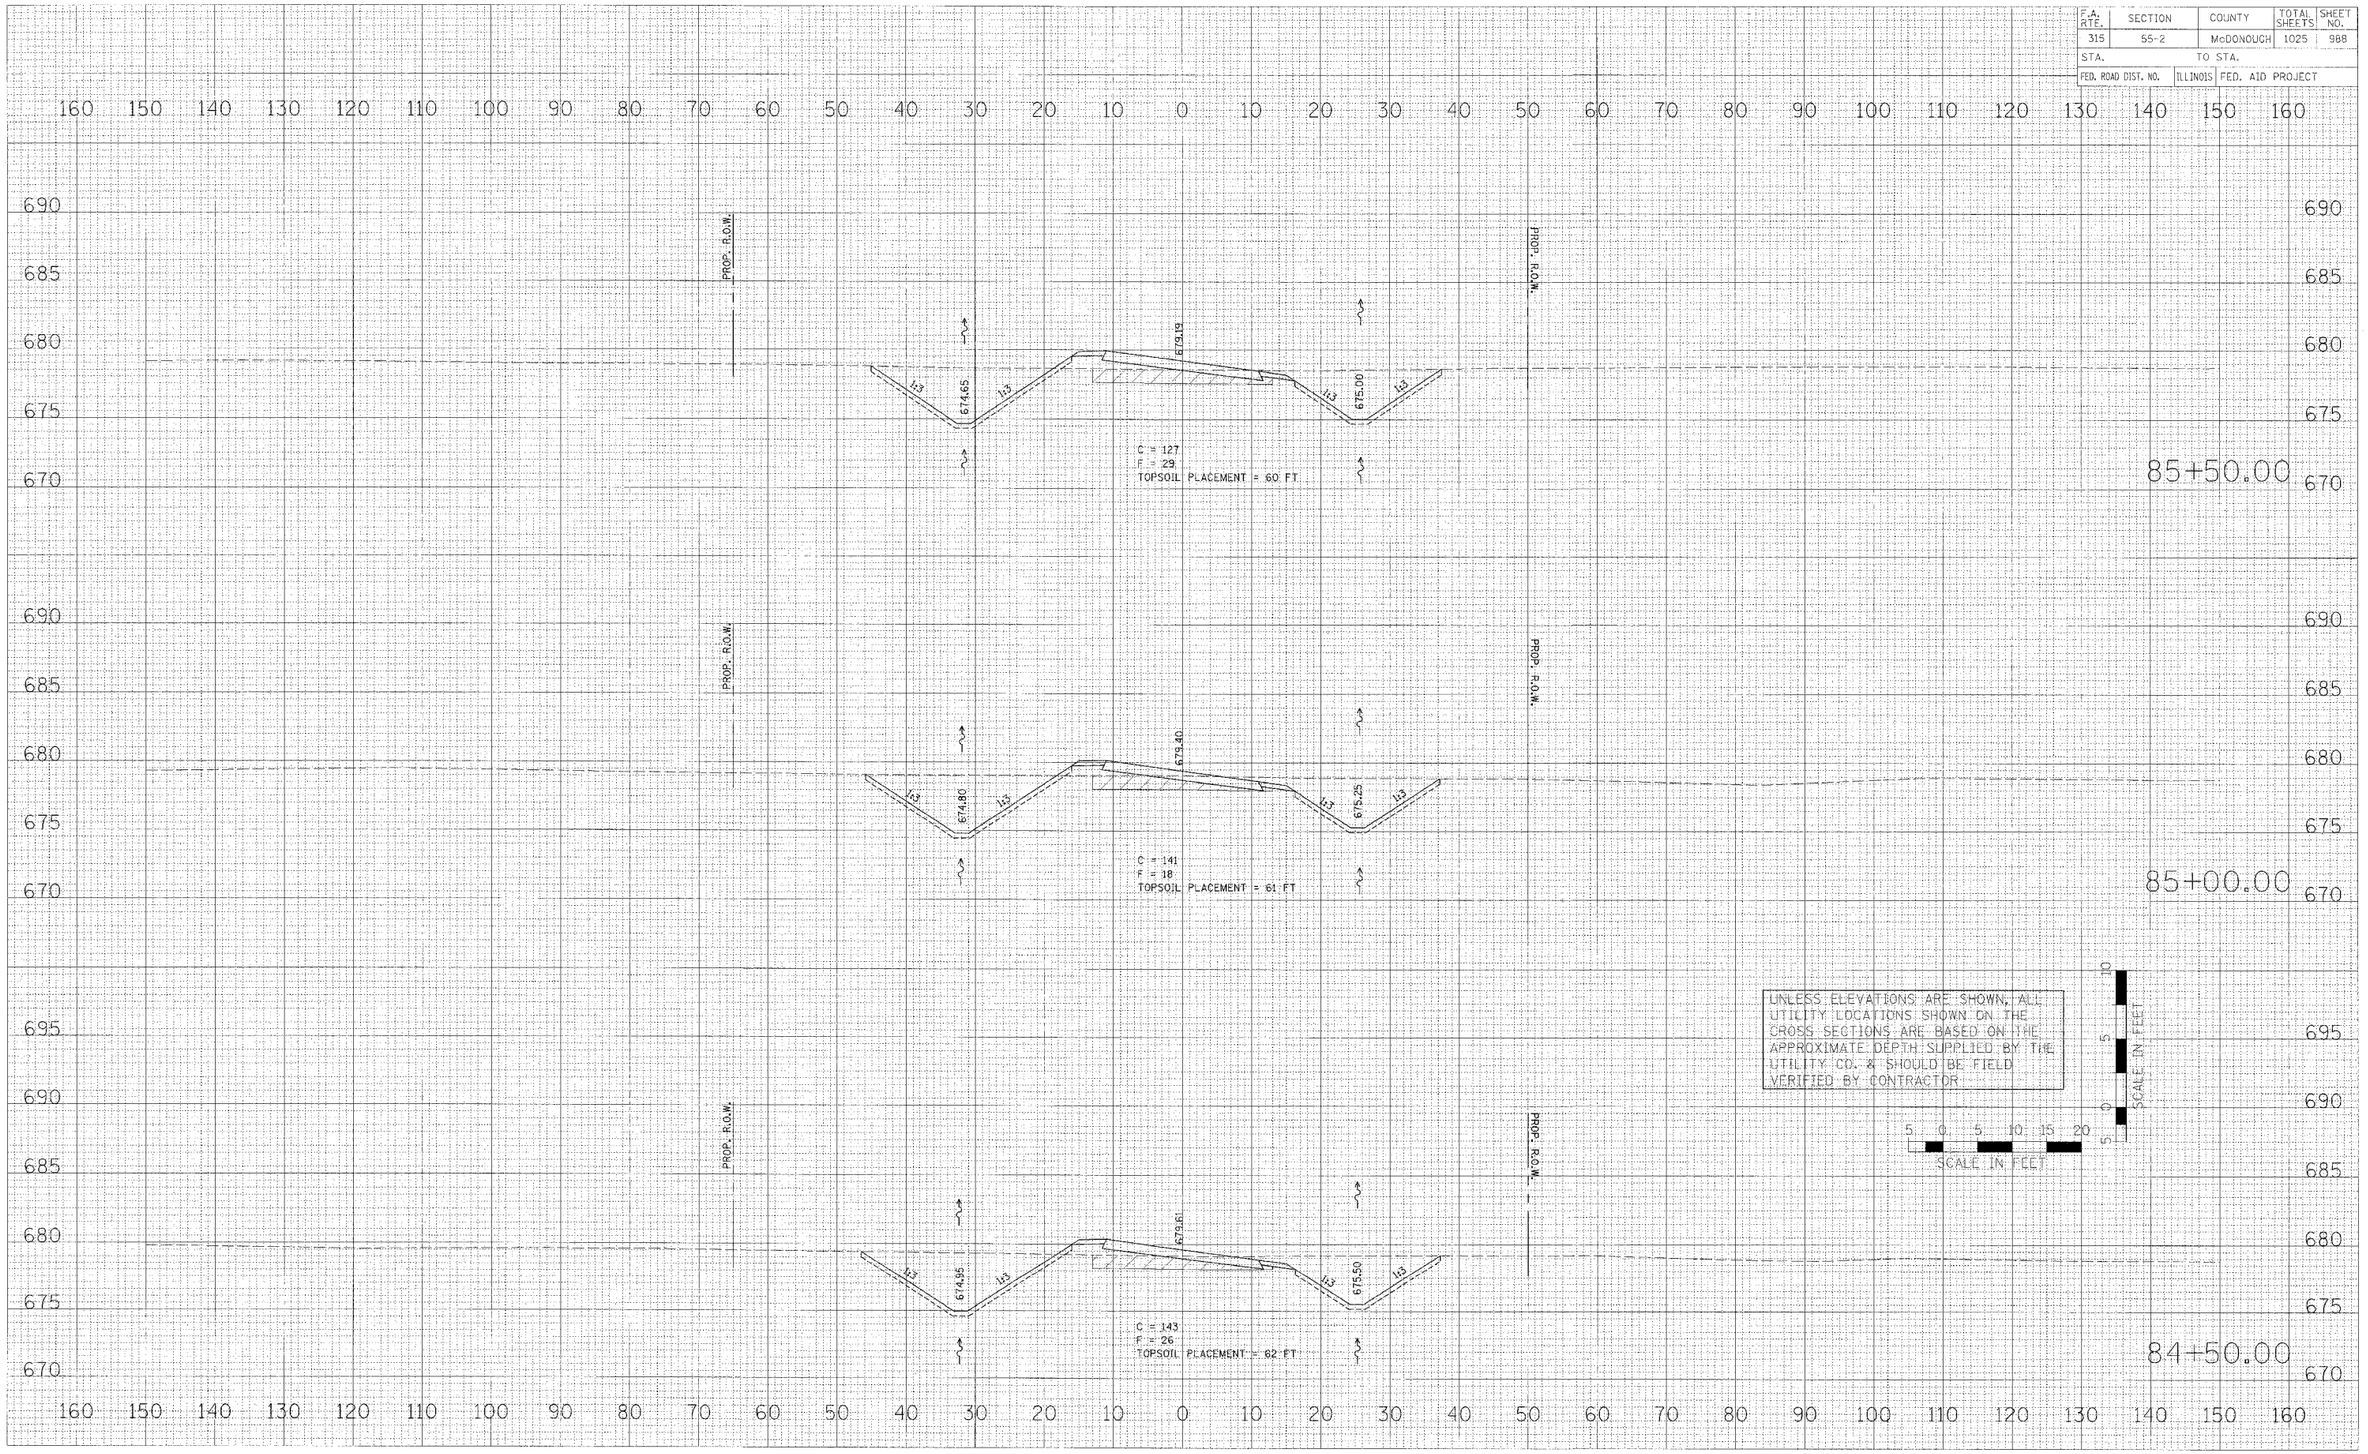

CROSS SECTIONS – TWP. RD. 900N (RELOCATED)

BY	DATE

FINAL SURVEY: SURVEYED, PLOTTED, TEMPLATE, NOTES, AREAS CHECKED
NOTE BOOK
NO.

ORIGINAL SURVEY: SURVEYED, PLOTTED, TEMPLATE, NOTES, AREAS CHECKED
NOTE BOOK
NO.

PLOT DATE = $DATE$
FILE NAME = $FILE$
PLOT SCALE = $SCALE$
USER NAME = $USER$

tn900-sheets.dgn 3/30/2026 1:17:58 PM