F.A. RTE.	SECTION	COUNTY	TOTAL SHEETS	SHEET NO.
315	55-2	McDONOUGH	1025	1004
STA.		TO STA.		
FED. ROAD DIST. NO.	ILLINOIS	FED. AID PROJECT		

FINAL SURVEY	DATE
SURVEYED	
PLOTTED	
NOTE BOOK	TEMPLATE
NO.	AREAS CHECKED
	AREAS CHECKED

ORIGINAL SURVEY	DATE
SURVEYED	
PLOTTED	
NOTE BOOK	TEMPLATE
NO.	AREAS CHECKED
	AREAS CHECKED

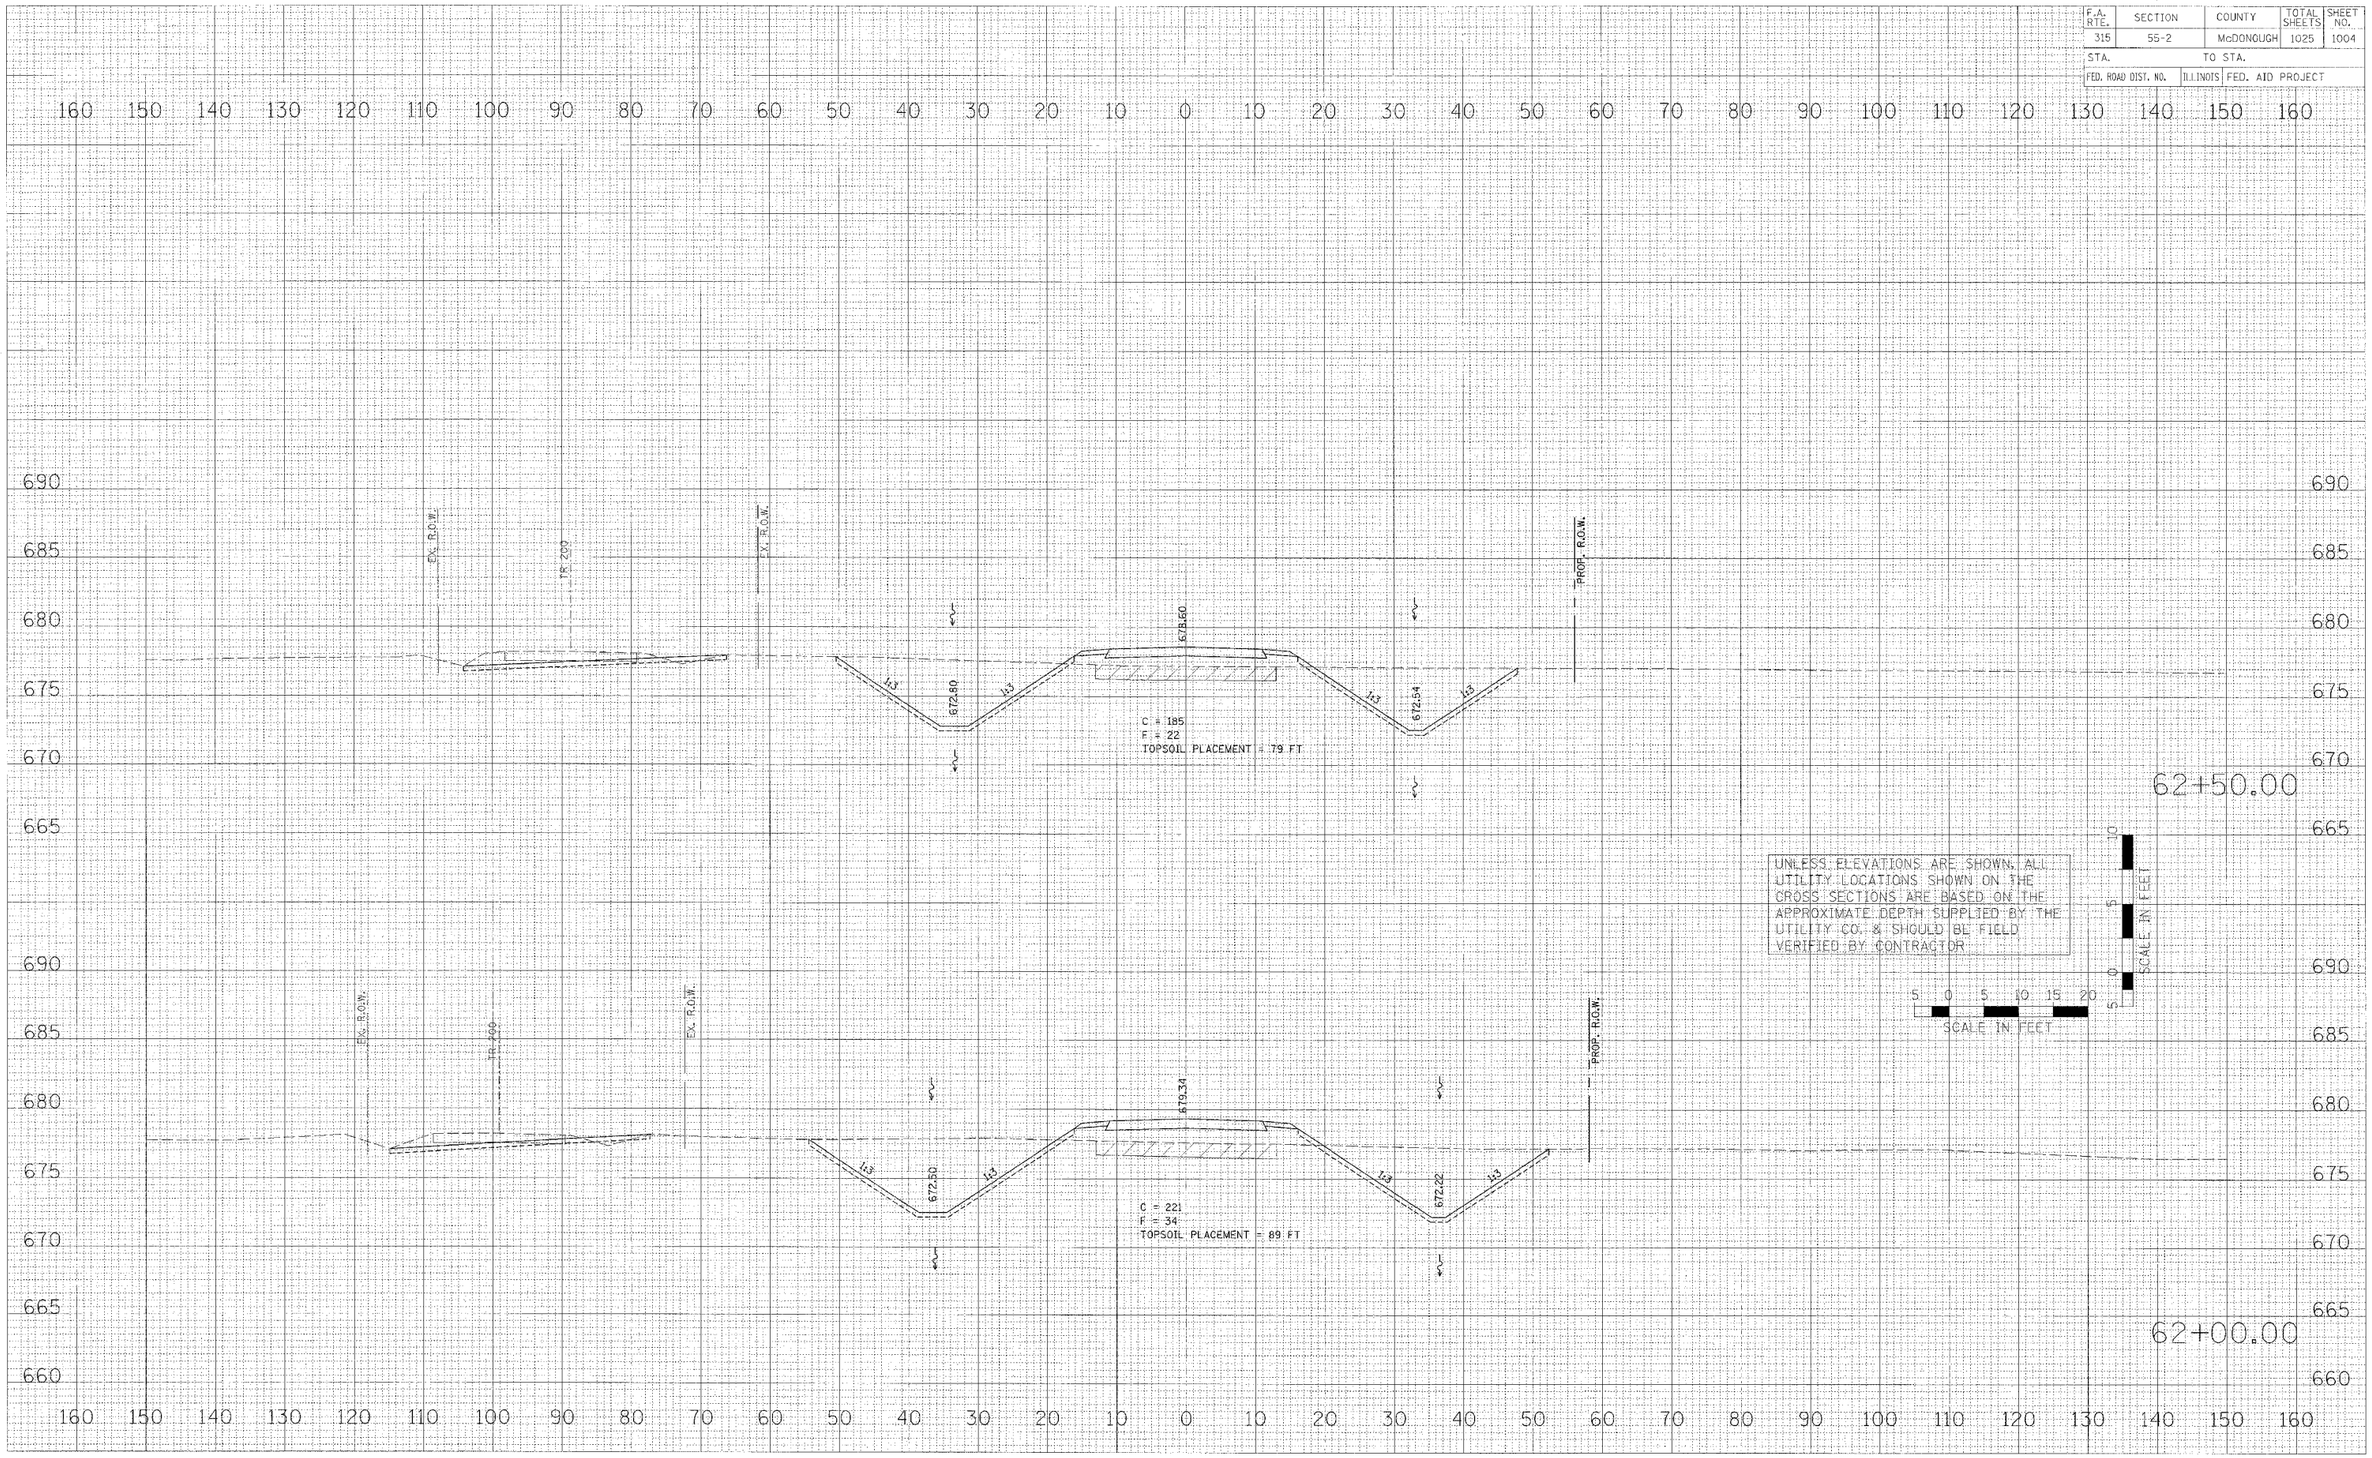

PLOT DATE = $DATE$
FILE NAME = $FILE$
FILE SIZE = $SIZE$
USER NAME = $USER$

CROSS SECTONS – TWP. RD. 200 (RELOCATED)