F.A. RTE.	SECTION	COUNTY	TOTAL SHEETS	SHEET NO.
315	55-2	McDONOUGH	1025	1023
STA.		TO STA.		
FED. ROAD DIST. NO.	ILLINOIS FED. AID PROJECT			

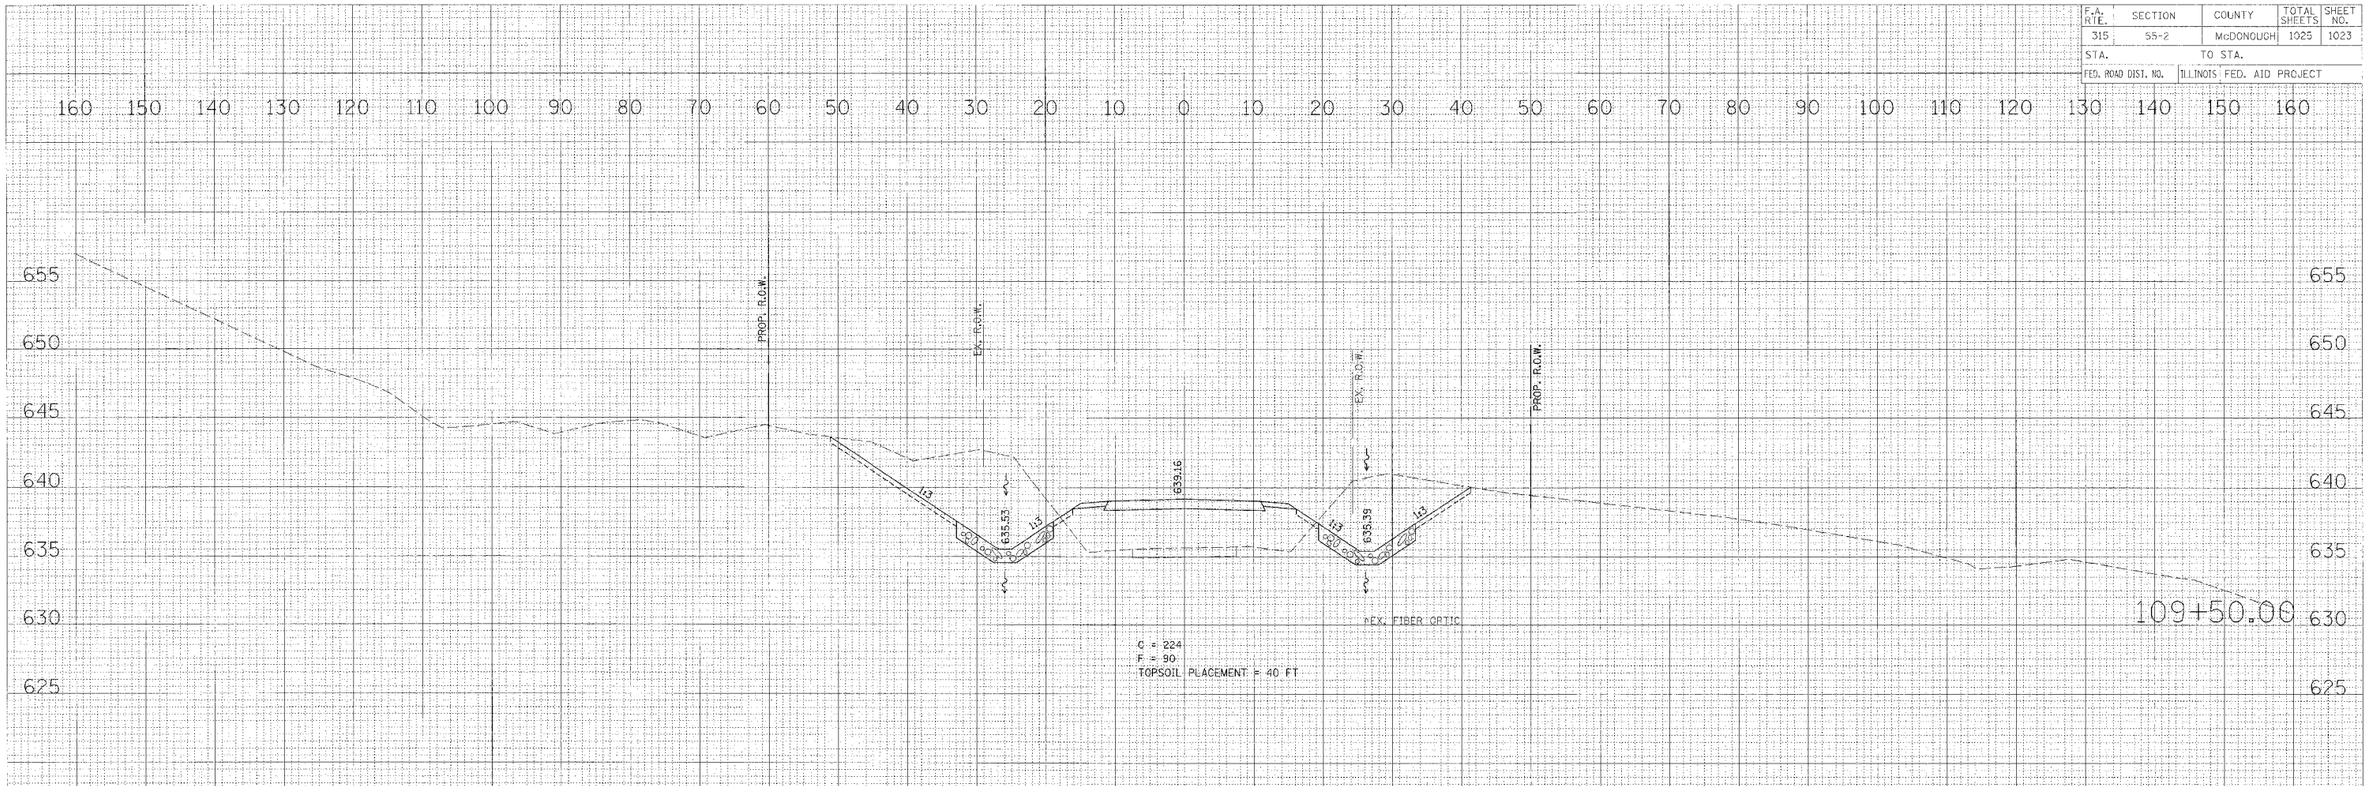

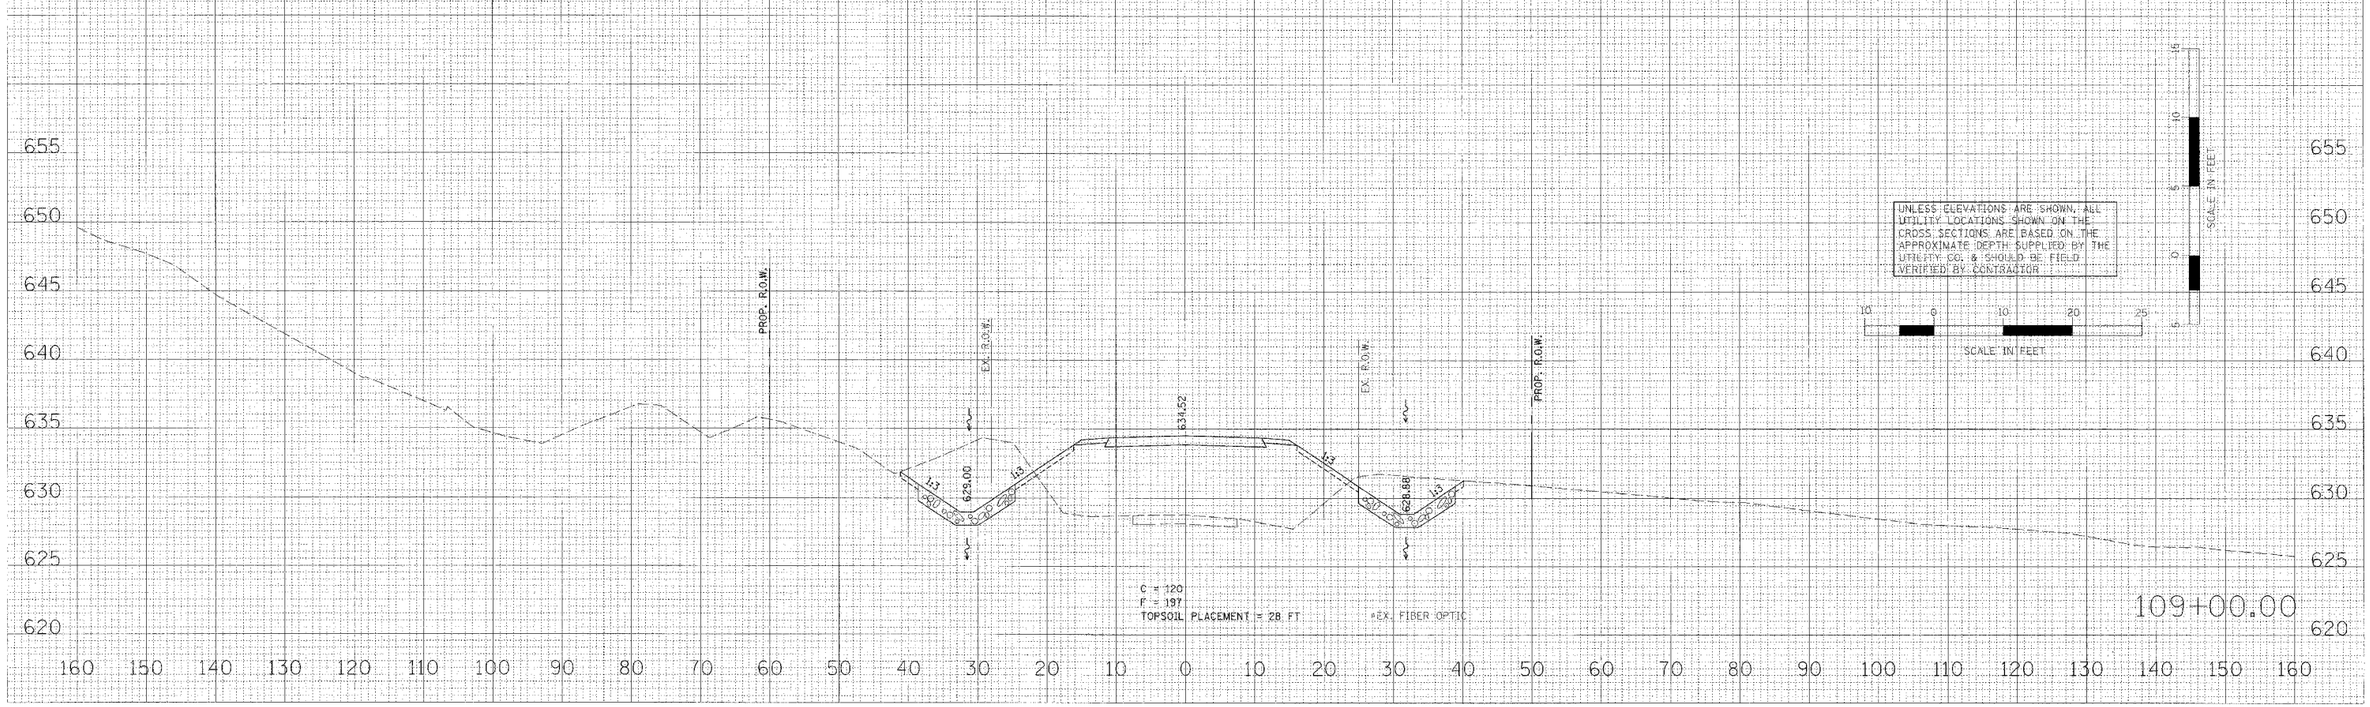

ORIGINAL SHEET SIZE	SUBMITTED	BY	DATE
	PLOTTED		
VOTE BOOK	VOUCHED		
	AREAS CHECKED		
NO.			

FINAL	DESIGNED	CHECKED	DRAWN	CHECKED	DATE

PLOT DATE = $DATE$
FILE NAME = $FILEL$
PLOT SCALE = $SCALE$
USER NAME = $USER$

CROSS SECTIONS – TR 226

tr226-sheets.dgn 4/17/2006 11:49:08 AM