CONTRACT NO.: 68267

F.A.U. RTE.	SECTION	COUNTY	TOTAL SHEETS	SHEET NO.
6584	105R-1	PEORIA	115	83
STA.		TO STA.		
FED. ROAD DIST. NO. 4	ILLINOIS	FED. AID PROJECT		

RANDOLPH & ASSOCIATES, INC.
CONSULTING ENGINEERS • LAND SURVEYORS
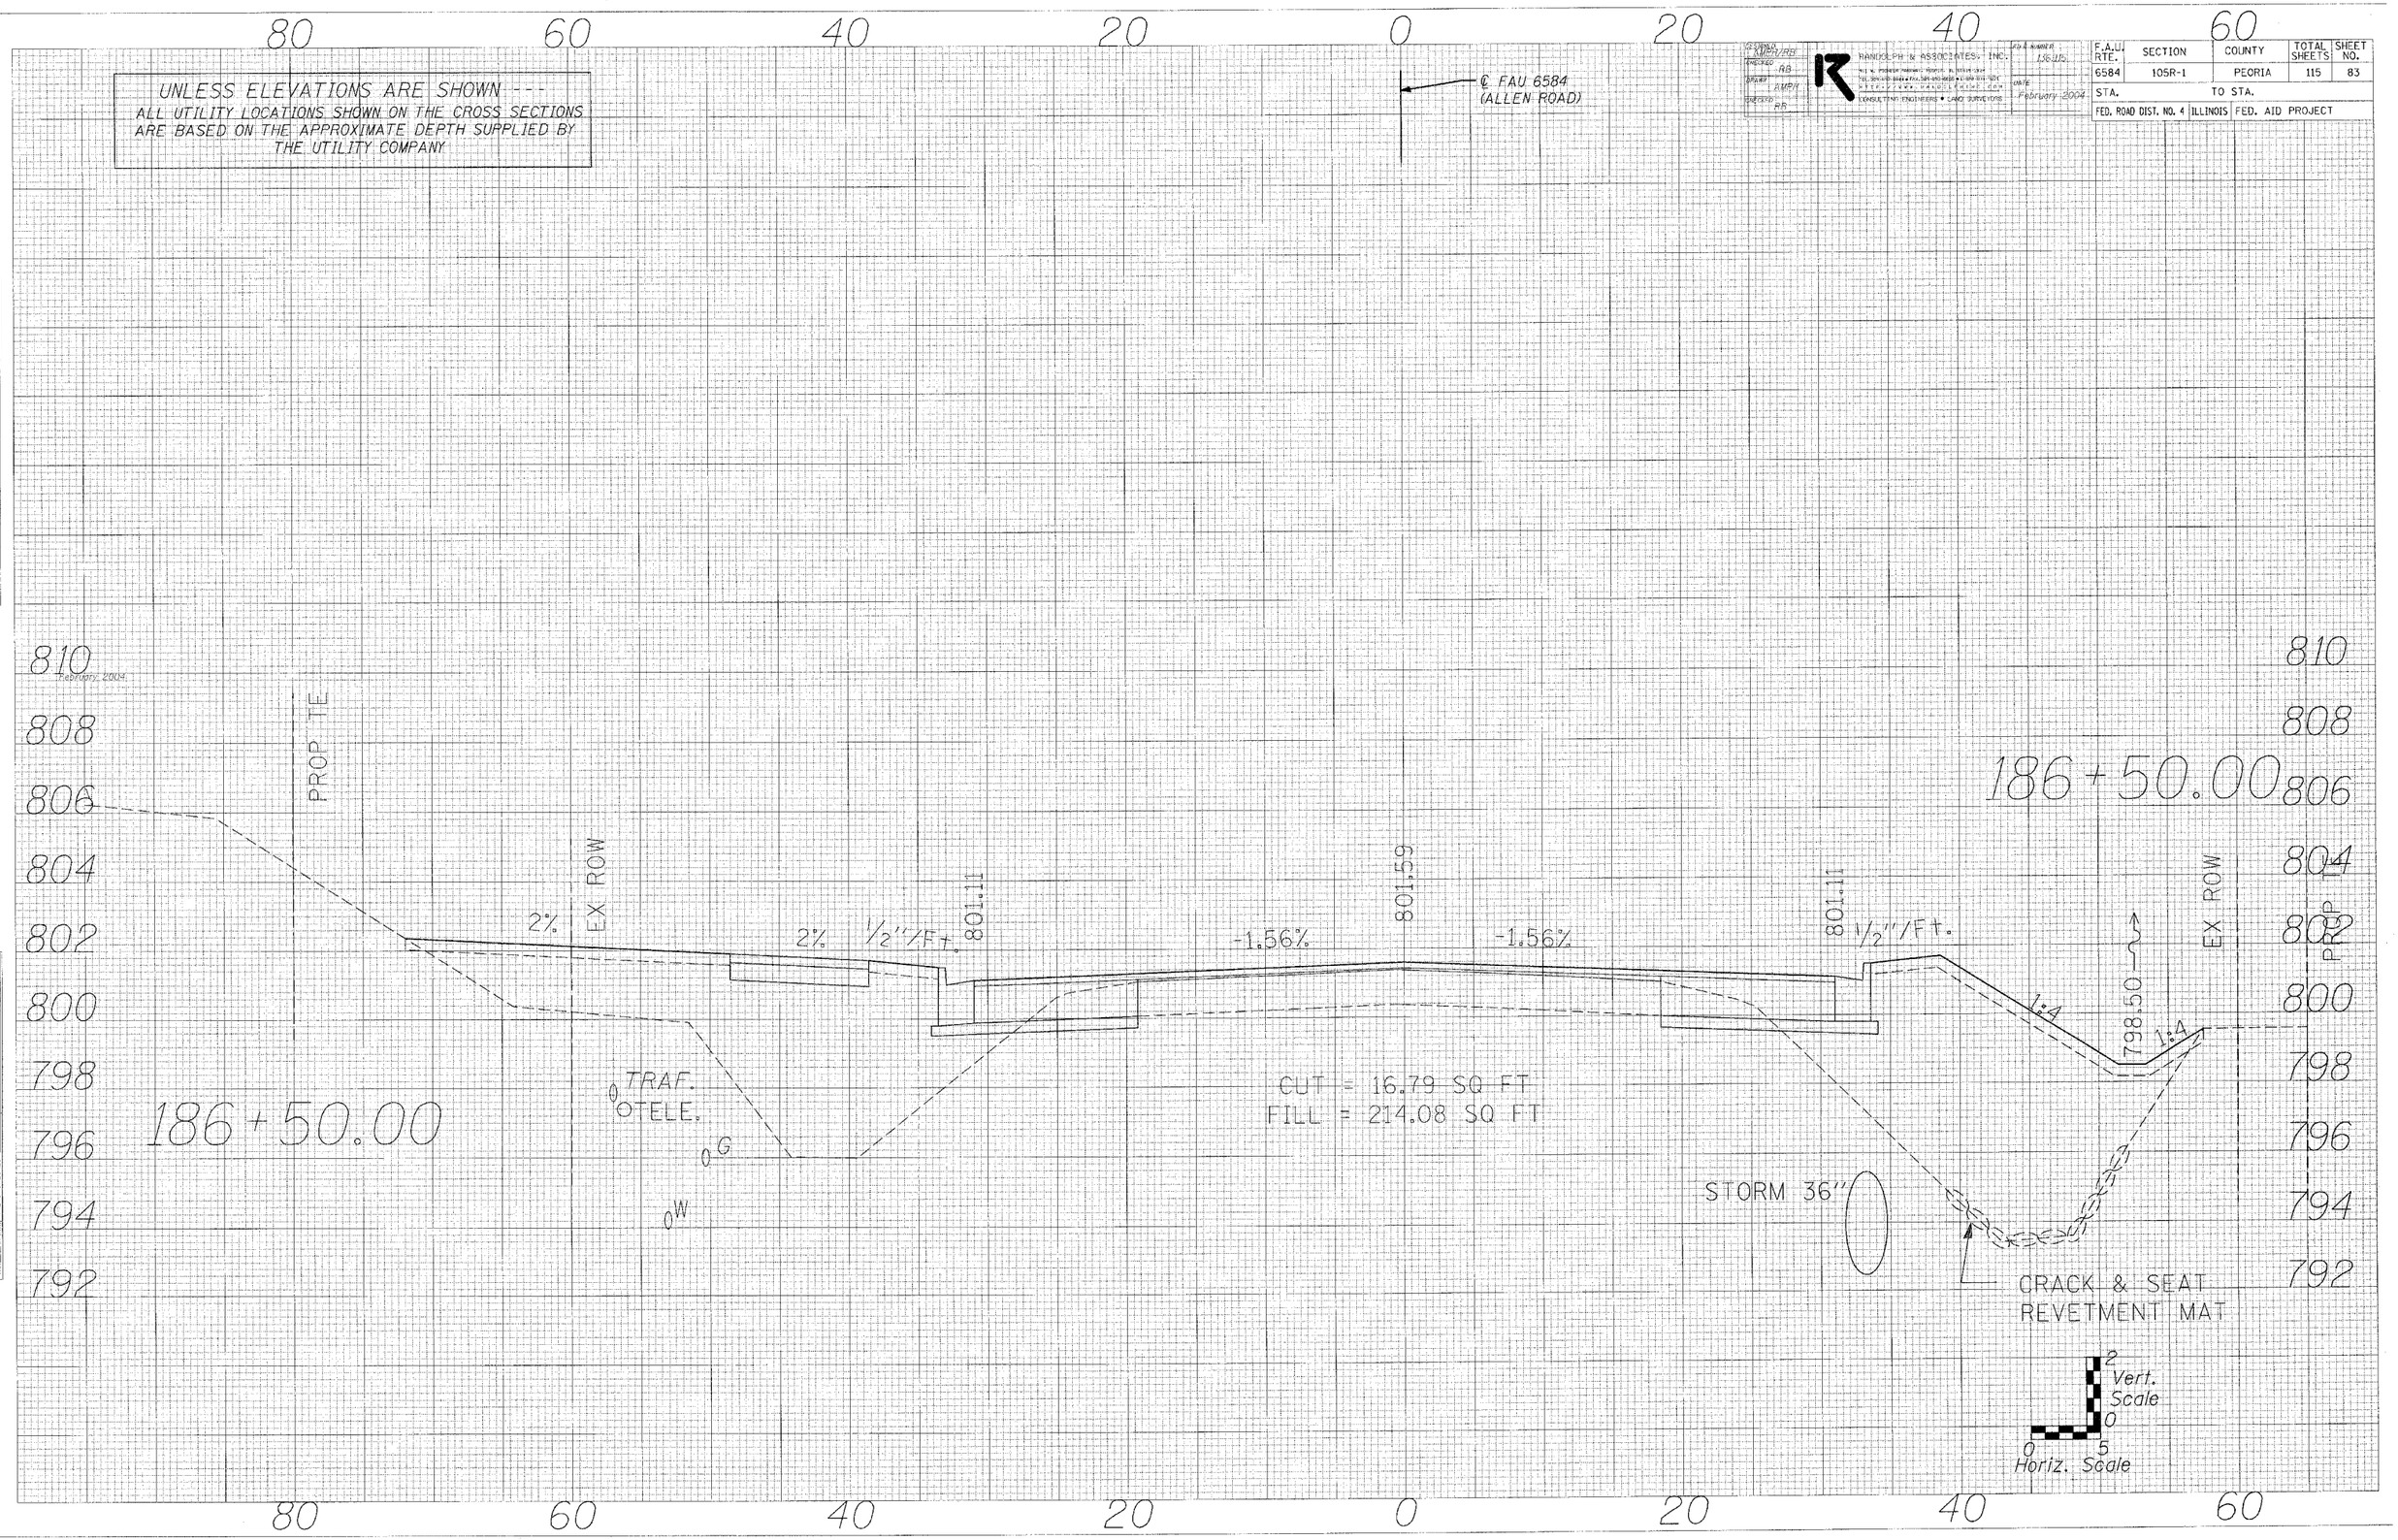
February 2004