CONTRACT NO. 68593

FAI	SECTION	COUNTY	TOTAL SHEETS	SHEET NO.
39	*	WOODFORD	12	12

STA. 98+85.00 TO STA. 101+15.00

FED. ROAD DIST. NO. 4 | ILLINOIS | FED. AID PROJECT

* D4 CONC MEDIAN REPAIR 2007

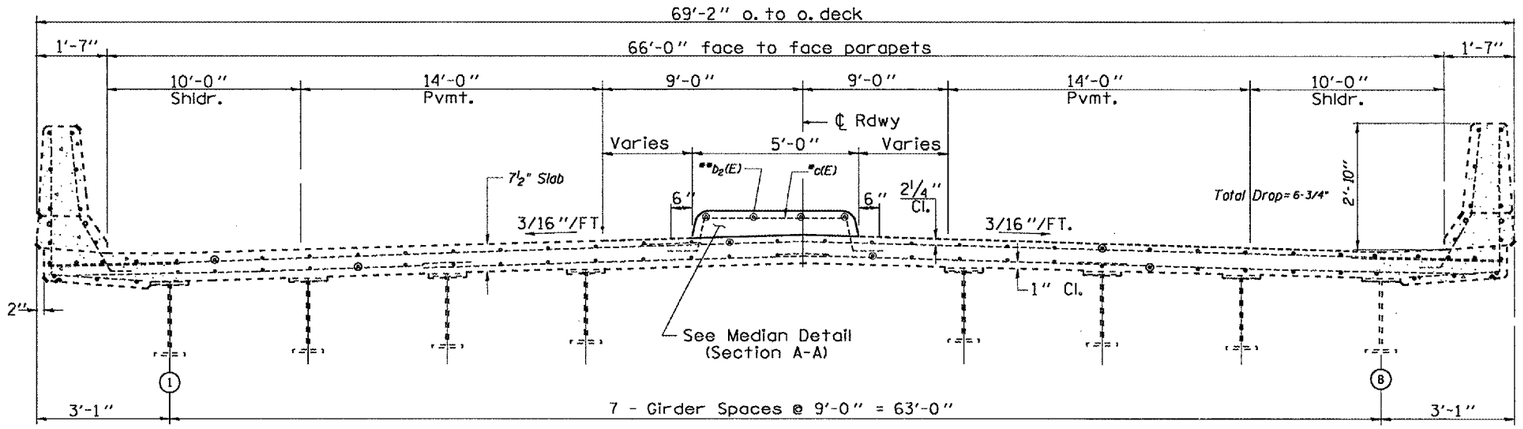

NEAR FRONT BEARING WALL

AT CENTER

EXISTING CROSS SECTION

(Looking EAST)

*Existing Reinforcement to Remain, be Cleaned, and Straightened

**Existing Reinforcement to be Replaced

MIN. BAR LAP

#5 - 2'-2"

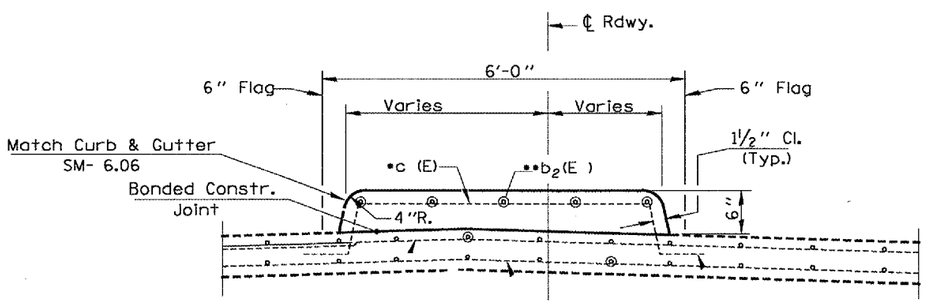

SECTION A-A

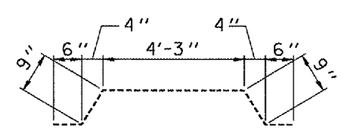

*BAR c(E)

FOR INFORMATION ONLY

SUPERSTRUCTURE BILL OF MATERIAL

Bar	No.	Size	Length	Shape
b2(E)	45	#5	27'-5"	———
Reinforcement Bars, Epoxy Coated			Pound	1287
Concrete Superstructure			Cu. Yds.	22

S.N. 102-0049
Rt.116 over I-39
Woodford County

Notes
Reinforcement bars designated (E) shall be epoxy coated.
See special provisions.
Existing median anchor reinforcement to be cleaned, straightened and incorporated into new construction.
Only lineal median reinforcement bars are calculated to be replaced.

REVISIONS	
NAME	DATE

ILLINOIS DEPARTMENT OF TRANSPORTATION

SUPERSTRUCTURE DETAILS

SCALE: VERT. HORIZ.

DATE 12-02-2005

DRAWN BY CEJ

CHECKED BY

PLOT DATE = $DATE$
FILE NAME = $PFILEN$
PLOT SCALE = $PSCALE$
USER NAME = $USERN$

P:\Powerpaff\1020049.dgn 3/16/2006 9:32:34 AM