CONTRACT NO.70134

F.A.P RTE.	SECTION	COUNTY	TOTAL SHEETS	SHEET NO.
749	*	EDGAR	75	74

STA. 541+00.00 TO STA. 542+00.00

FED. ROAD DIST. NO. _ ILLINOIS FED. AID PROJECT

* 14RS-2, 122RS-3 & (123NRS,14)BR

S.N. 023-2016

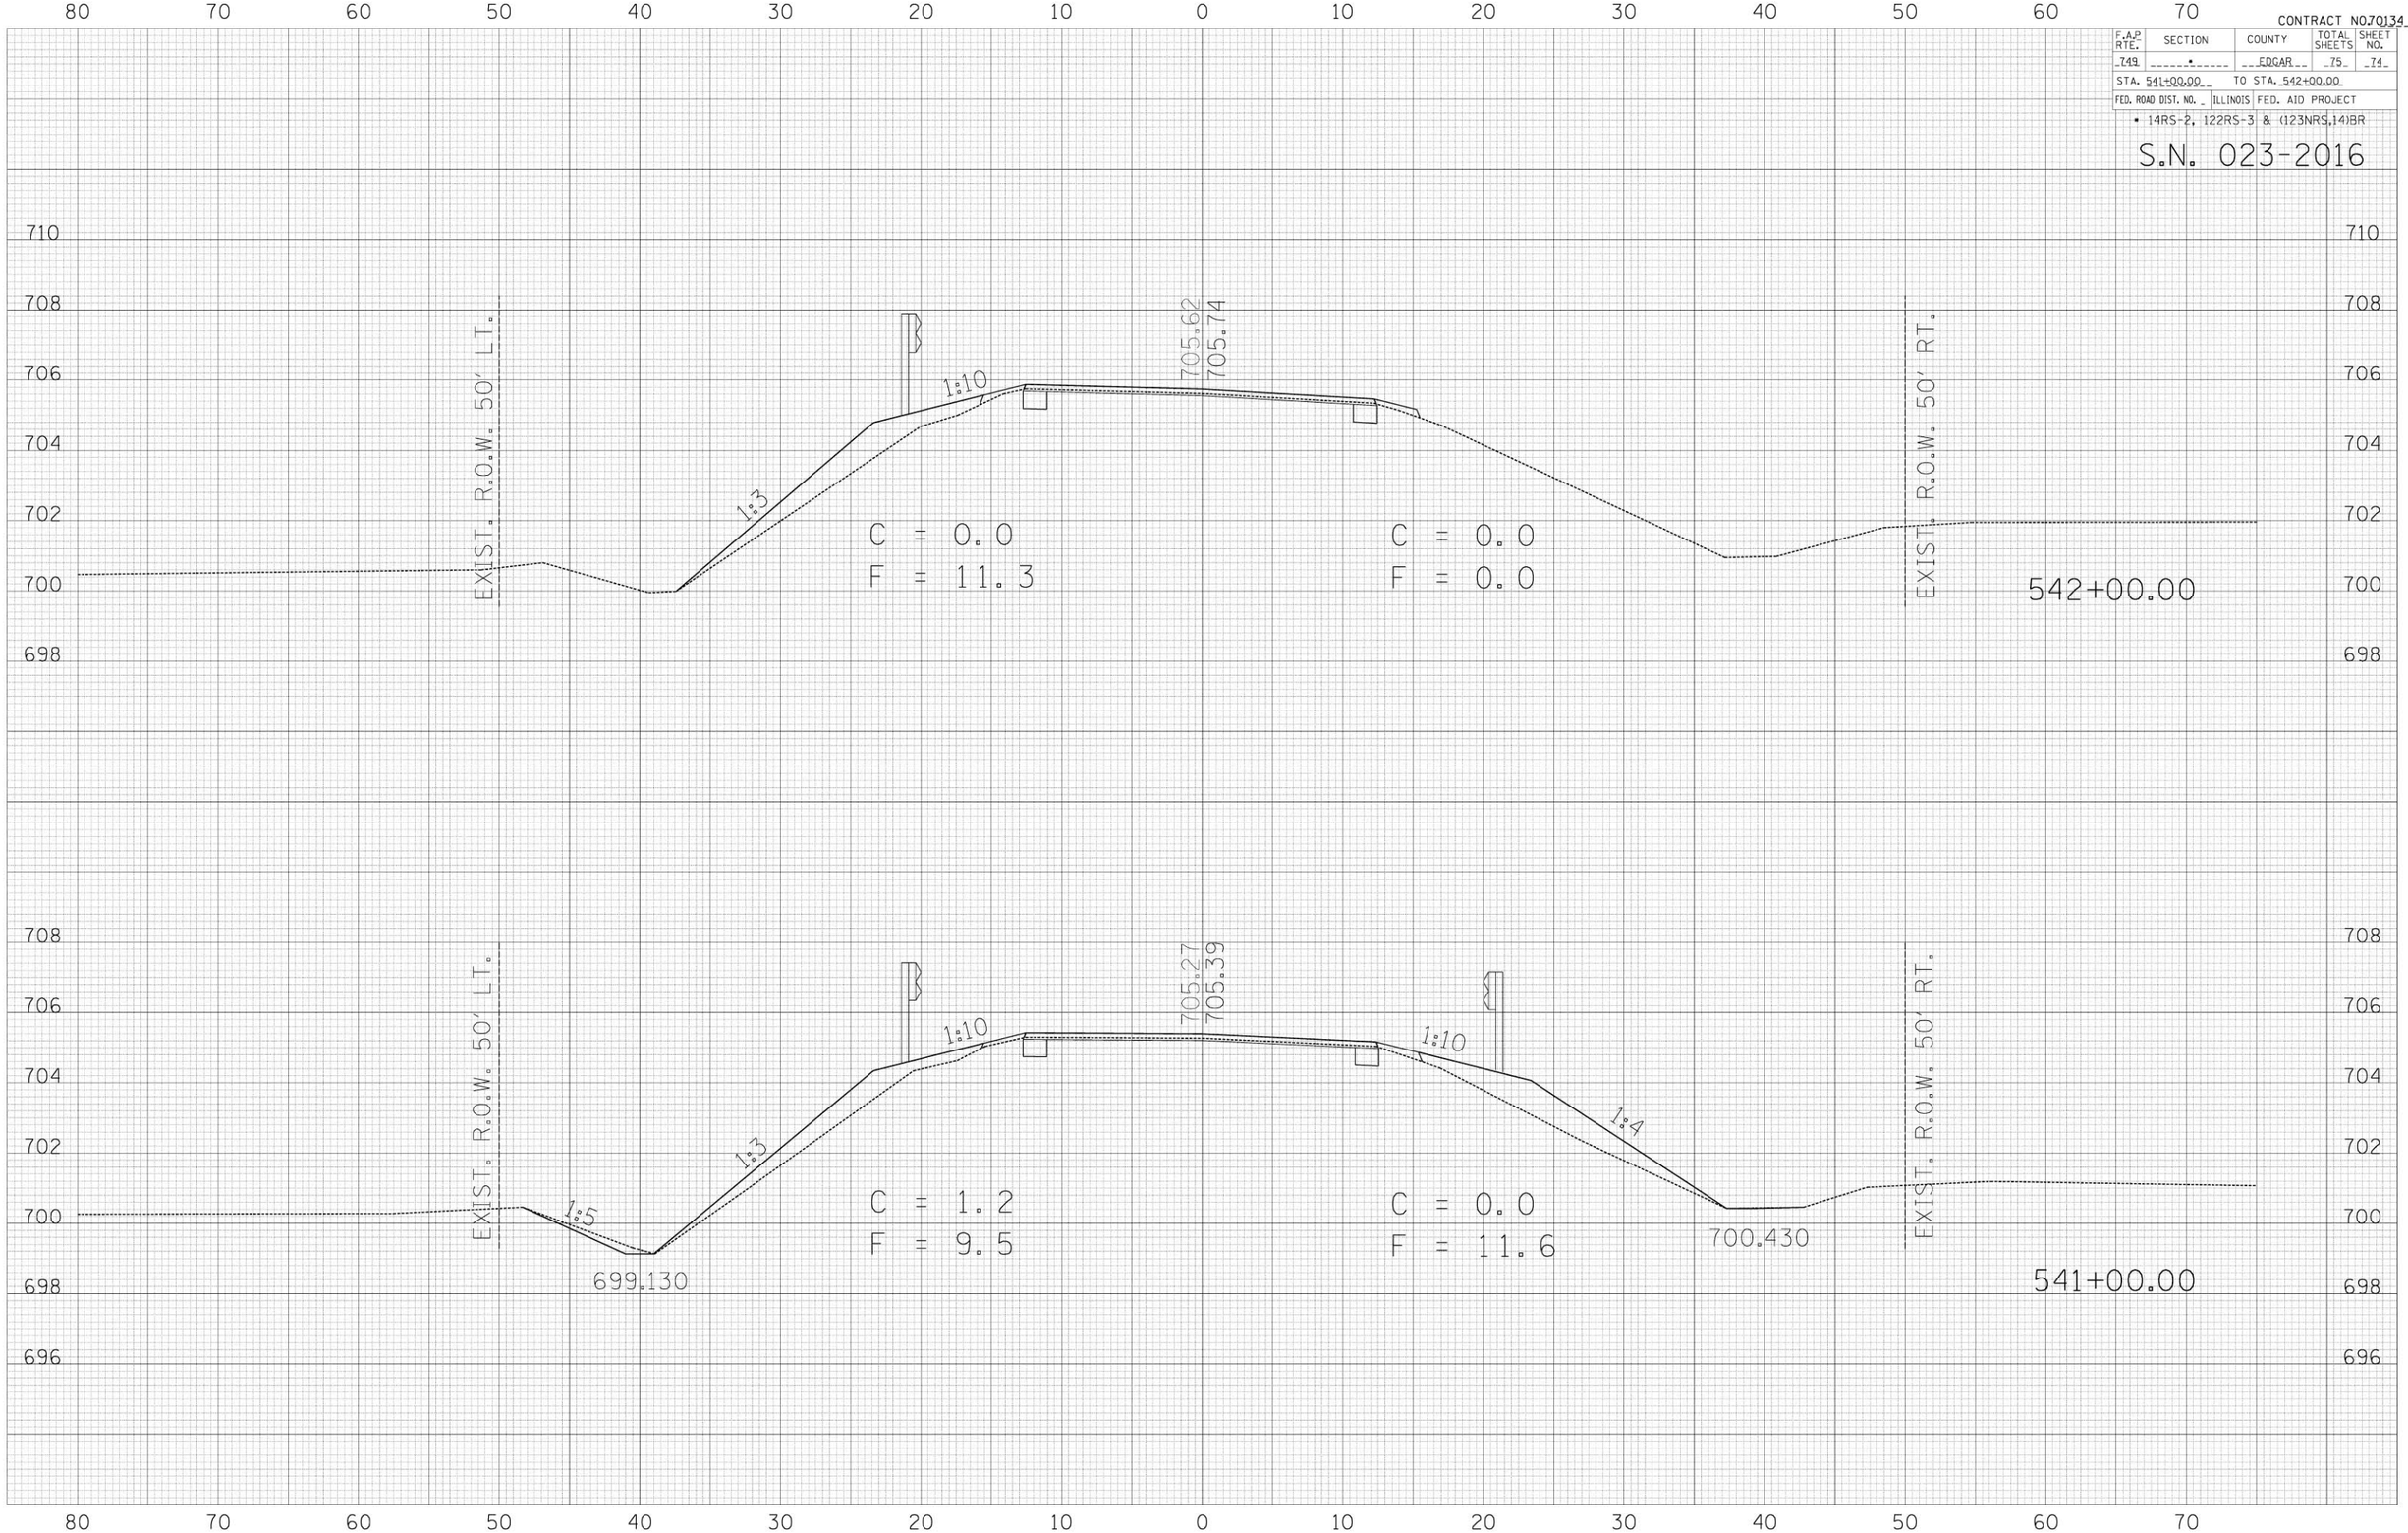

FINAL SURVEY | NOTE BOOK NO. | SURVEYED | PLOTTED | TEMPLATE | AREAS | AREAS CHECKED | BY | DATE

ORIGINAL SURVEY | NOTE BOOK NO. | SURVEYED | PLOTTED | TEMPLATE | AREAS | AREAS CHECKED | BY | DATE

PLOT DATE = 2/7/2006
FILE NAME = c:\projects\d506400 (v8)\2009\1133\sn_ch.dgn
PLOT SCALE = 10.5882 ' / IN.
USER NAME = coorlock.jd