CONTRACT NO. 70543

F.A.P. RTE.	SECTION	COUNTY	TOTAL SHEETS	SHEET NO.
*	**	PIATT	17	15

* 760 & 758
** PAVEMENT PRESERVATION 2006

TYPICAL APPLICATIONS OF PAVEMENT MARKINGS AND MARKERS

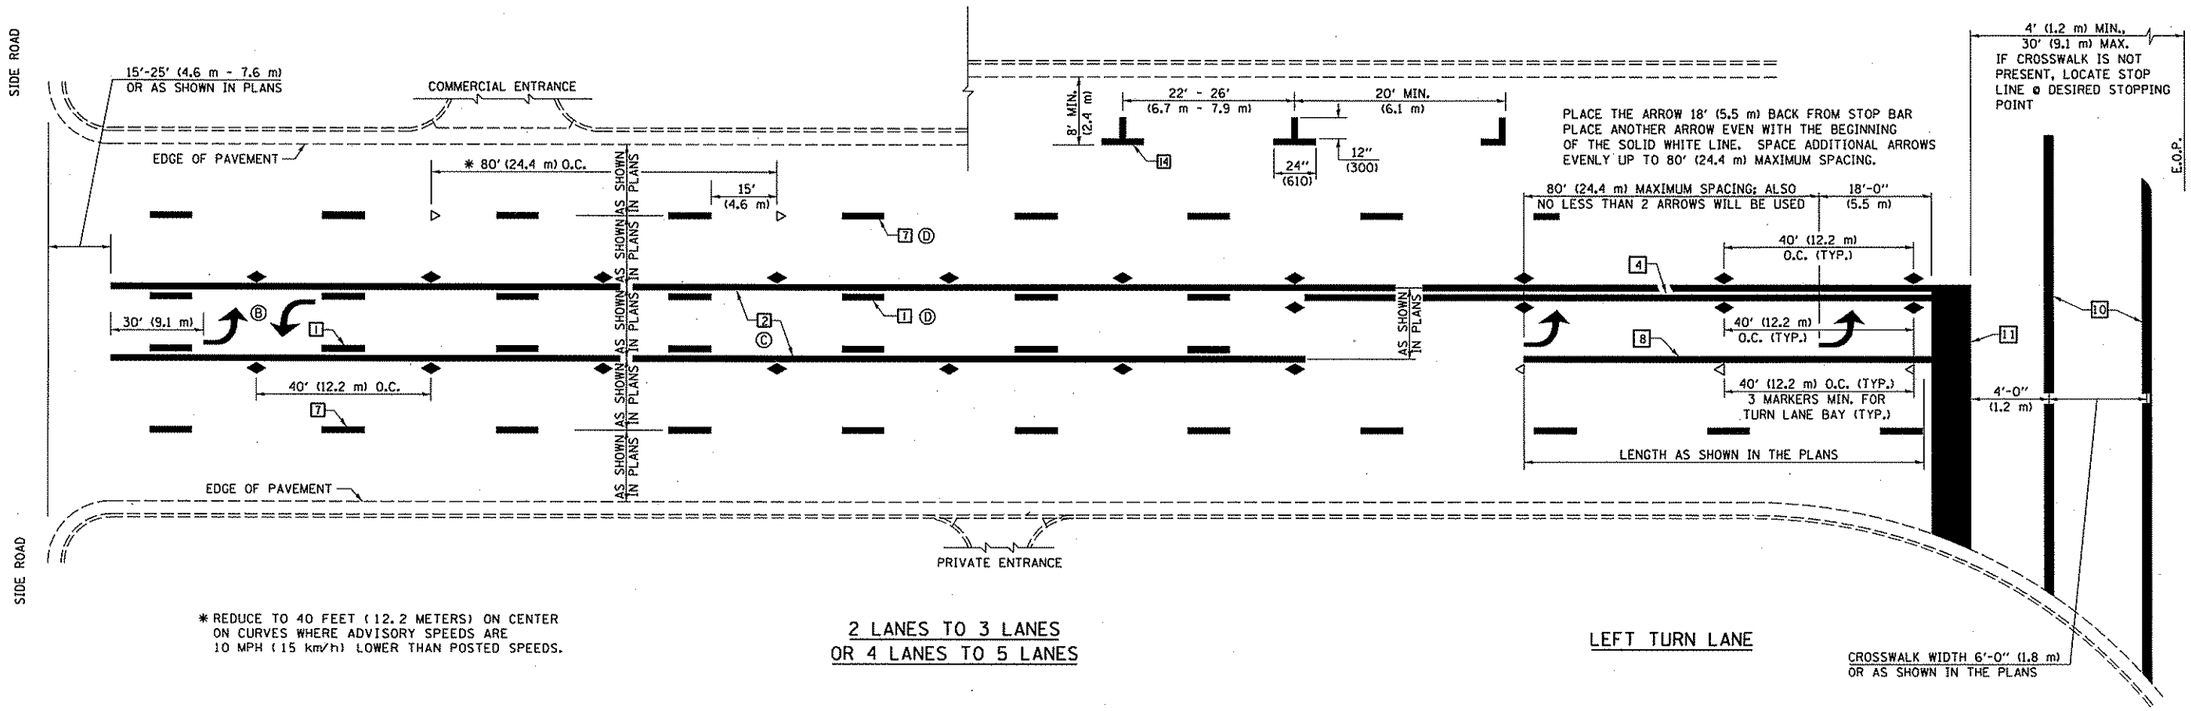

* REDUCE TO 40 FEET (12.2 METERS) ON CENTER ON CURVES WHERE ADVISORY SPEEDS ARE 10 MPH (15 km/h) LOWER THAN POSTED SPEEDS.

2 LANES TO 3 LANES
OR 4 LANES TO 5 LANES

LEFT TURN LANE

PLOT DATE = 3/1/2006
FILE NAME = c:\projects\d5059906 (v8)\plan.dgn
PLOT SCALE = 43.235 '/ IN.
USER NAME = pierconbr

SHEET 2 OF 4

	NAME	DATE	REVISIONS	
DESIGNED	J.M.H.	5/05 6/08	NAME	DATE
CHECKED	FWS CTD	6/05 6/08	GEOMETRICS/K.A.G.	07/02
CADD NO.	F-5.25		K.A.G.	09/05

ALL DIMENSIONS ARE IN INCHES (MILLIMETERS) UNLESS OTHERWISE SHOWN.

ILLINOIS DEPARTMENT OF TRANSPORTATION

PAVEMENT MARKINGS DETAIL

DATE: 02/28/06