CONTRACT NO. 70549

F.A.S RTE.	SECTION	COUNTY	TOTAL SHEETS	SHEET NO.
1517	10B	DEWITT	26	21
STA. 181+28.00		TO STA. 181+50.00		
FED. ROAD DIST. NO.	ILLINOIS	FED. AID PROJECT		

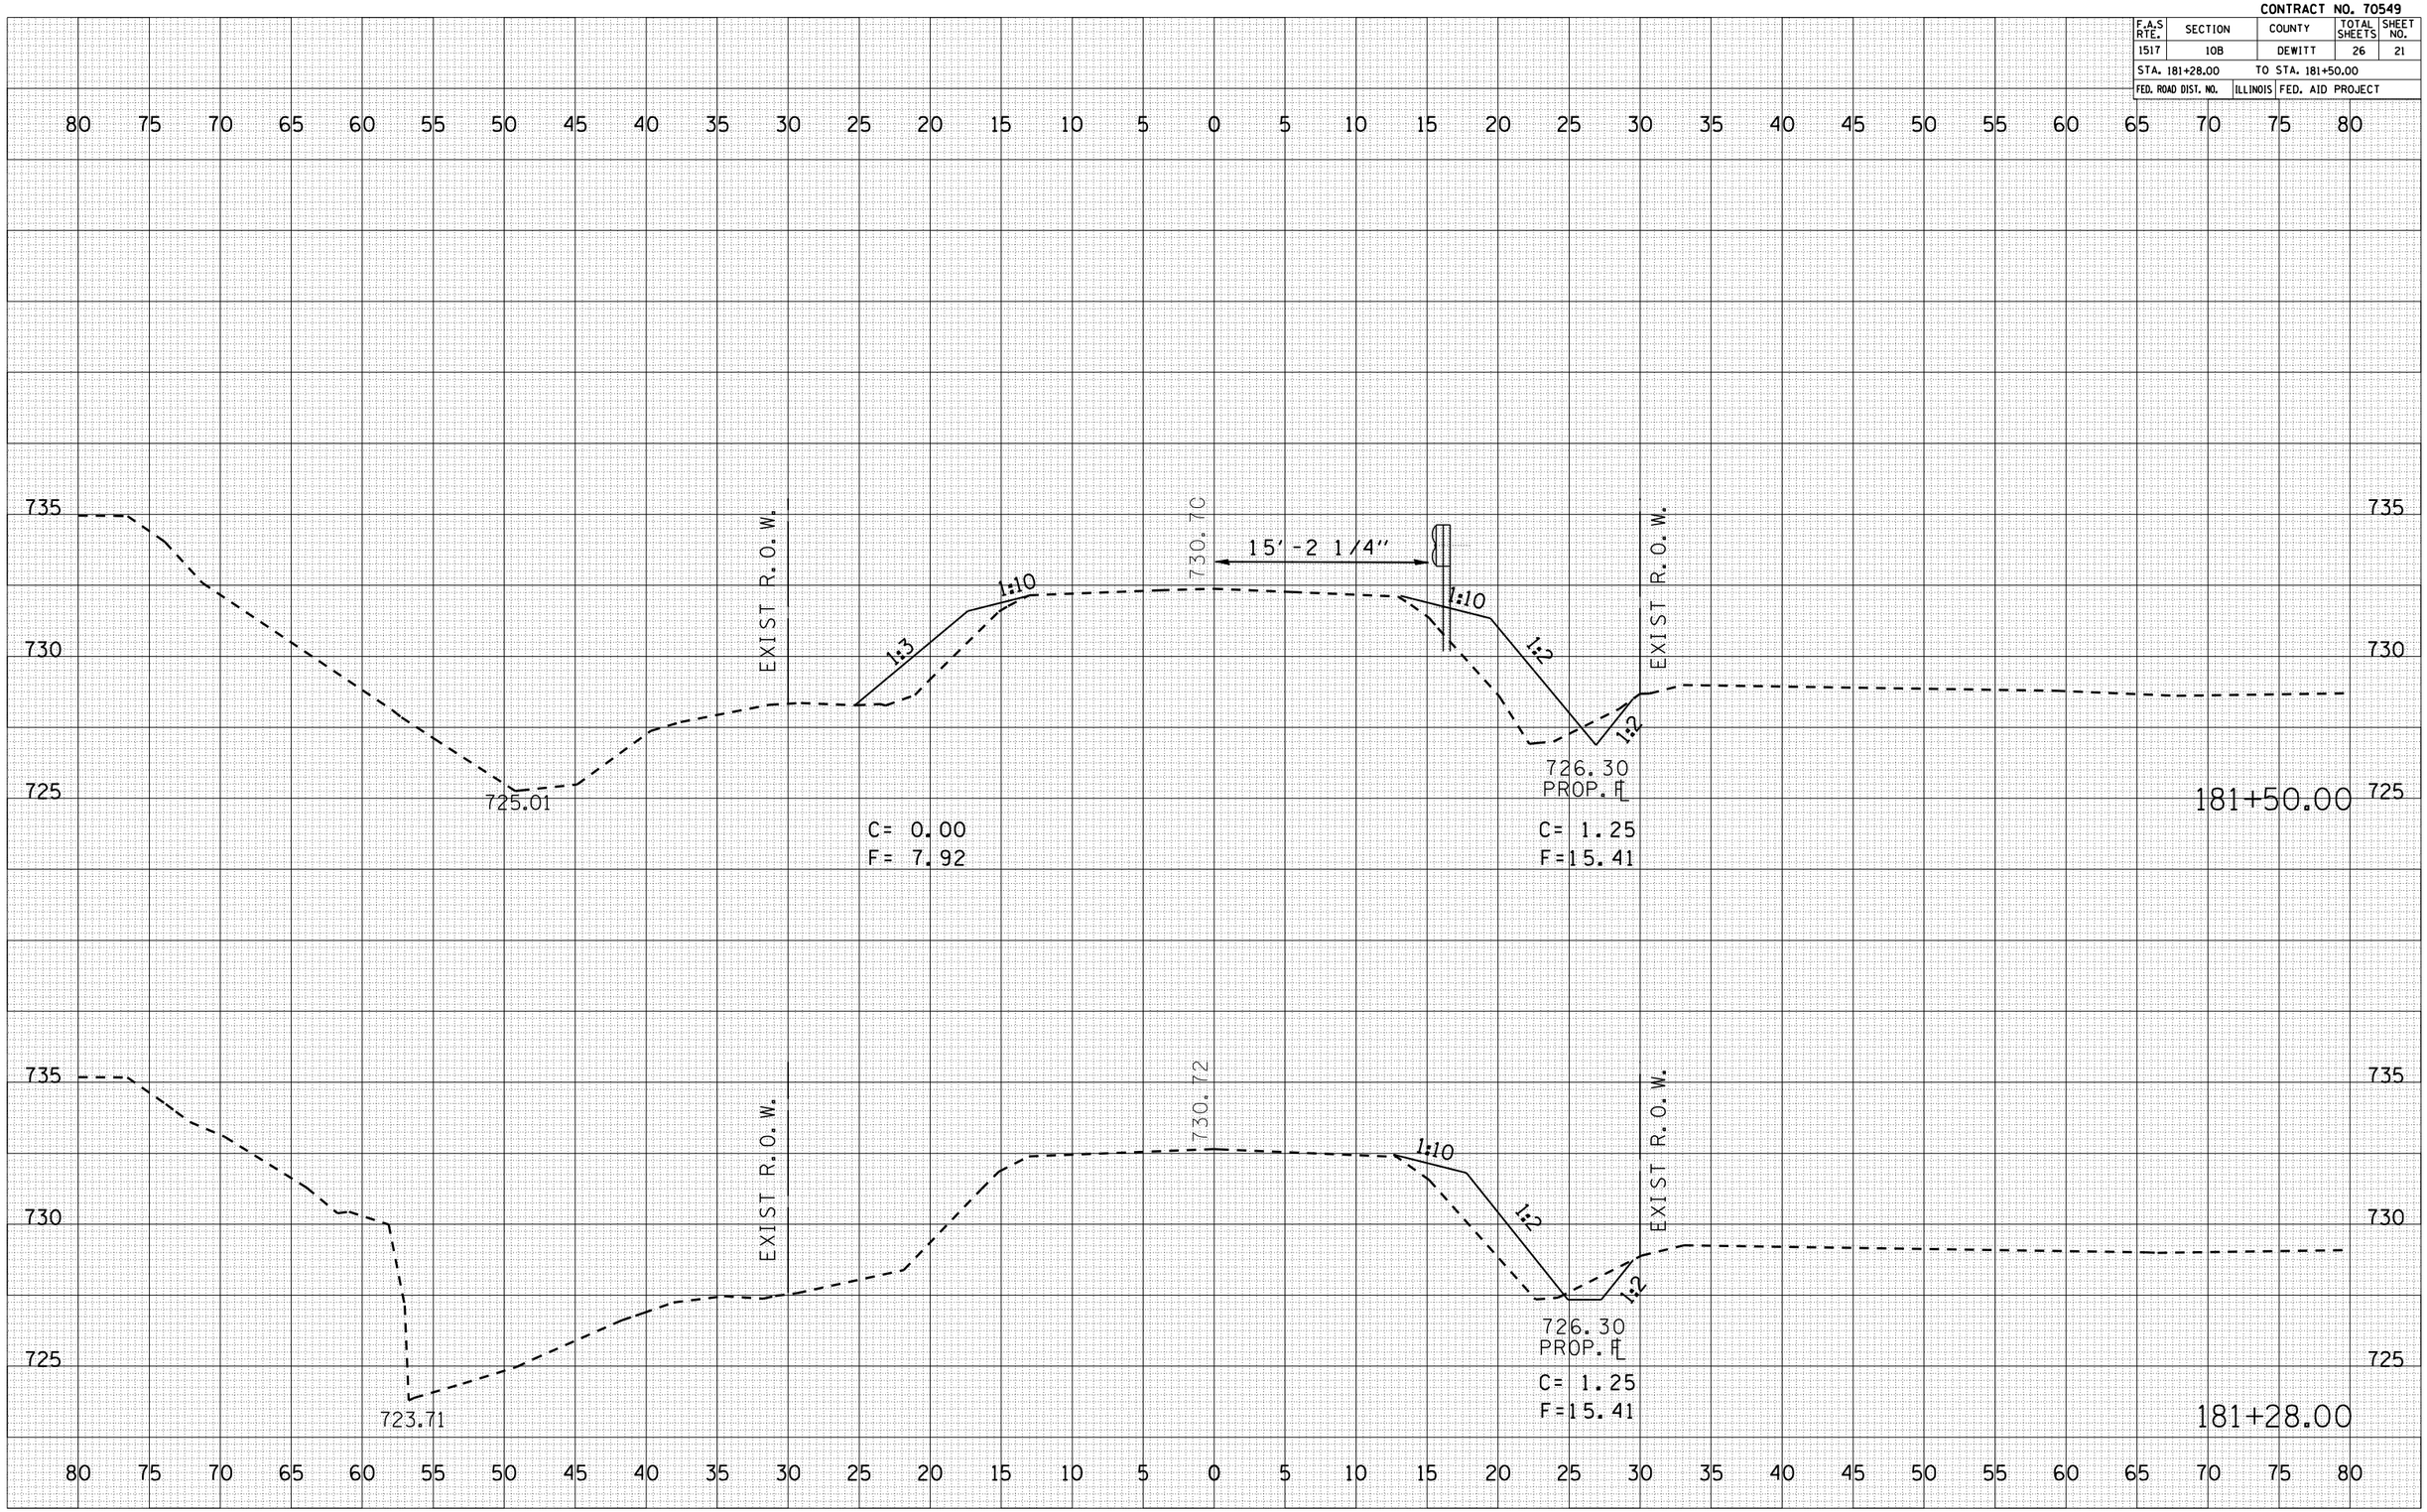

FINAL SURVEY
NOTE BOOK NO.
SURVEYED
PLOTTED
TEMPLATE
AREAS
AREAS CHECKED
BY
DATE

ORIGINAL SURVEY
NOTE BOOK NO.
SURVEYED
PLOTTED
TEMPLATE
AREAS
AREAS CHECKED
BY
DATE

PLOT DATE = 3/30/2006
FILE NAME = c:\projects\d506406 (v8)\us-150.dgn
PLOT SCALE = 10.5882 ' / IN.
USER NAME = sheehycm