CONTRACT NO. 72232

F.A.P. RTE.	SECTION	COUNTY	TOTAL SHEETS	SHEET NO.
*	**	MACOUPIN	231	40
STA. 1131+00		TO STA.1137+00		
FED. ROAD DIST. NO.	ILLINOIS	FED. AID PROJECT		

* FAP 325 & FAP 604
** 14R; 115RS-2; 116RS-4; 101RS-2

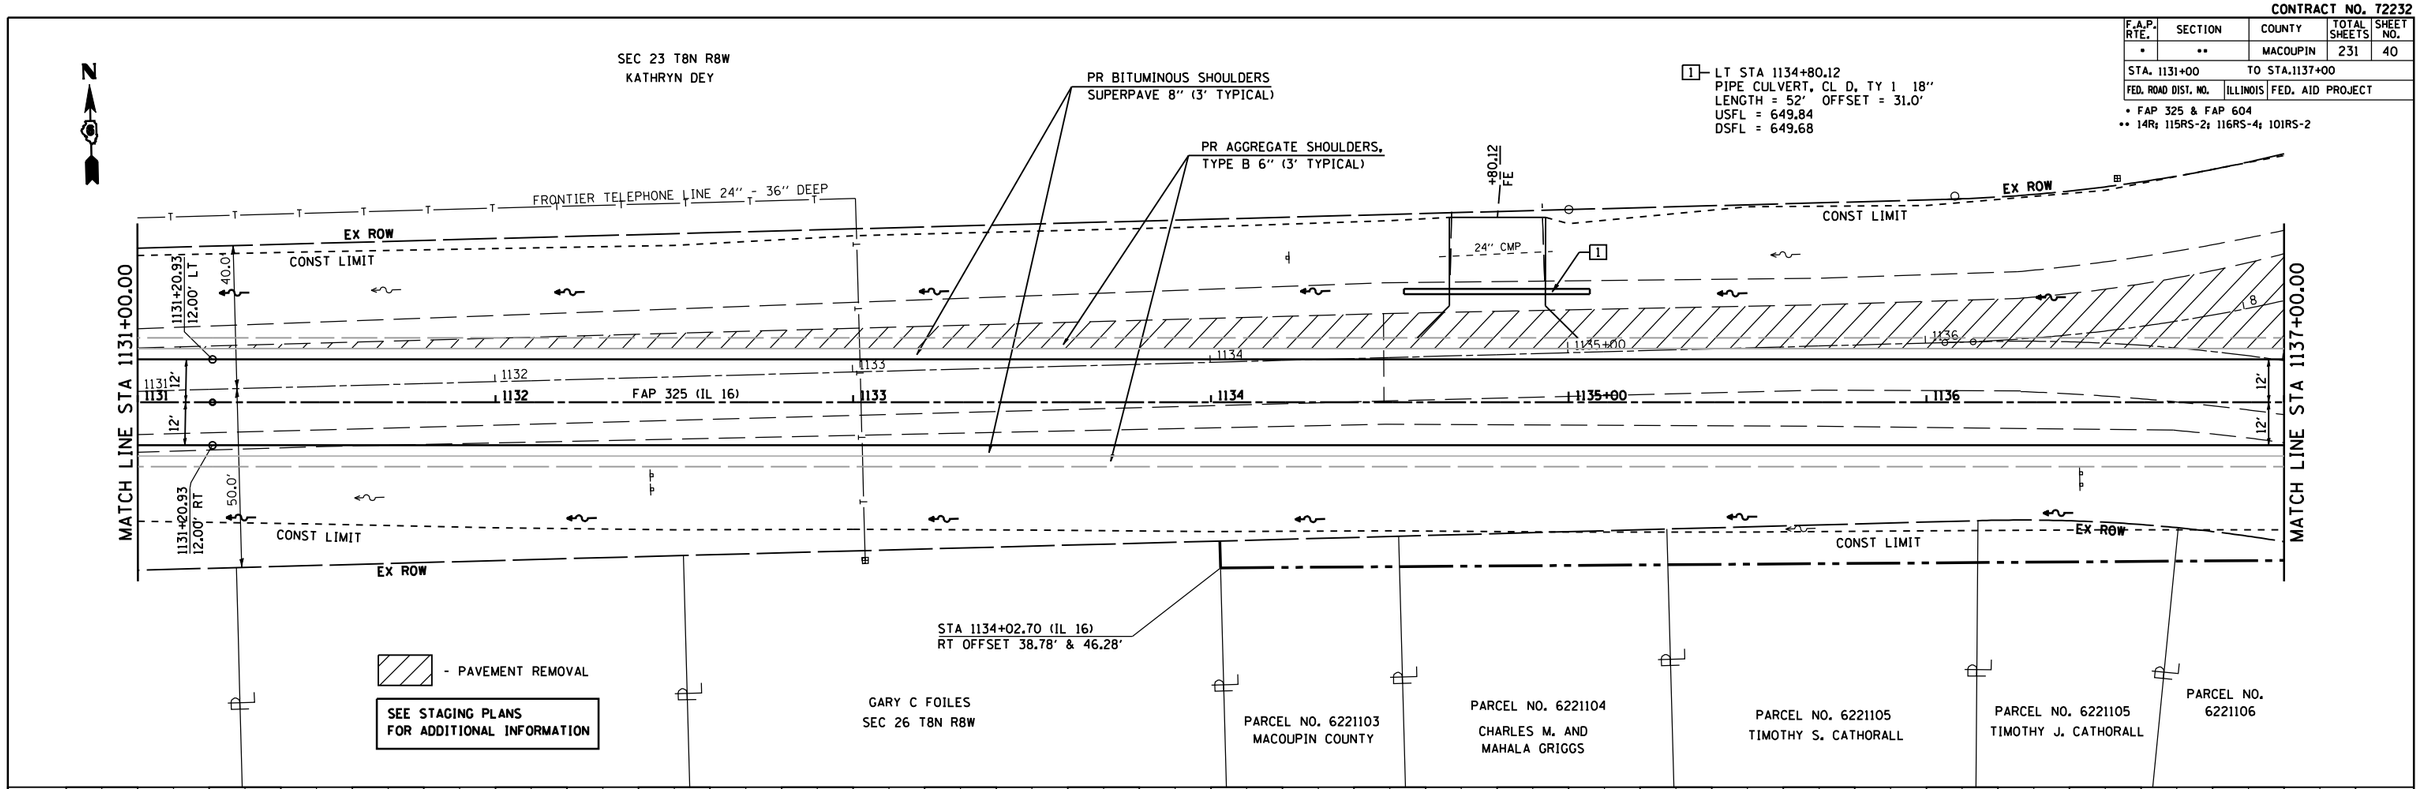

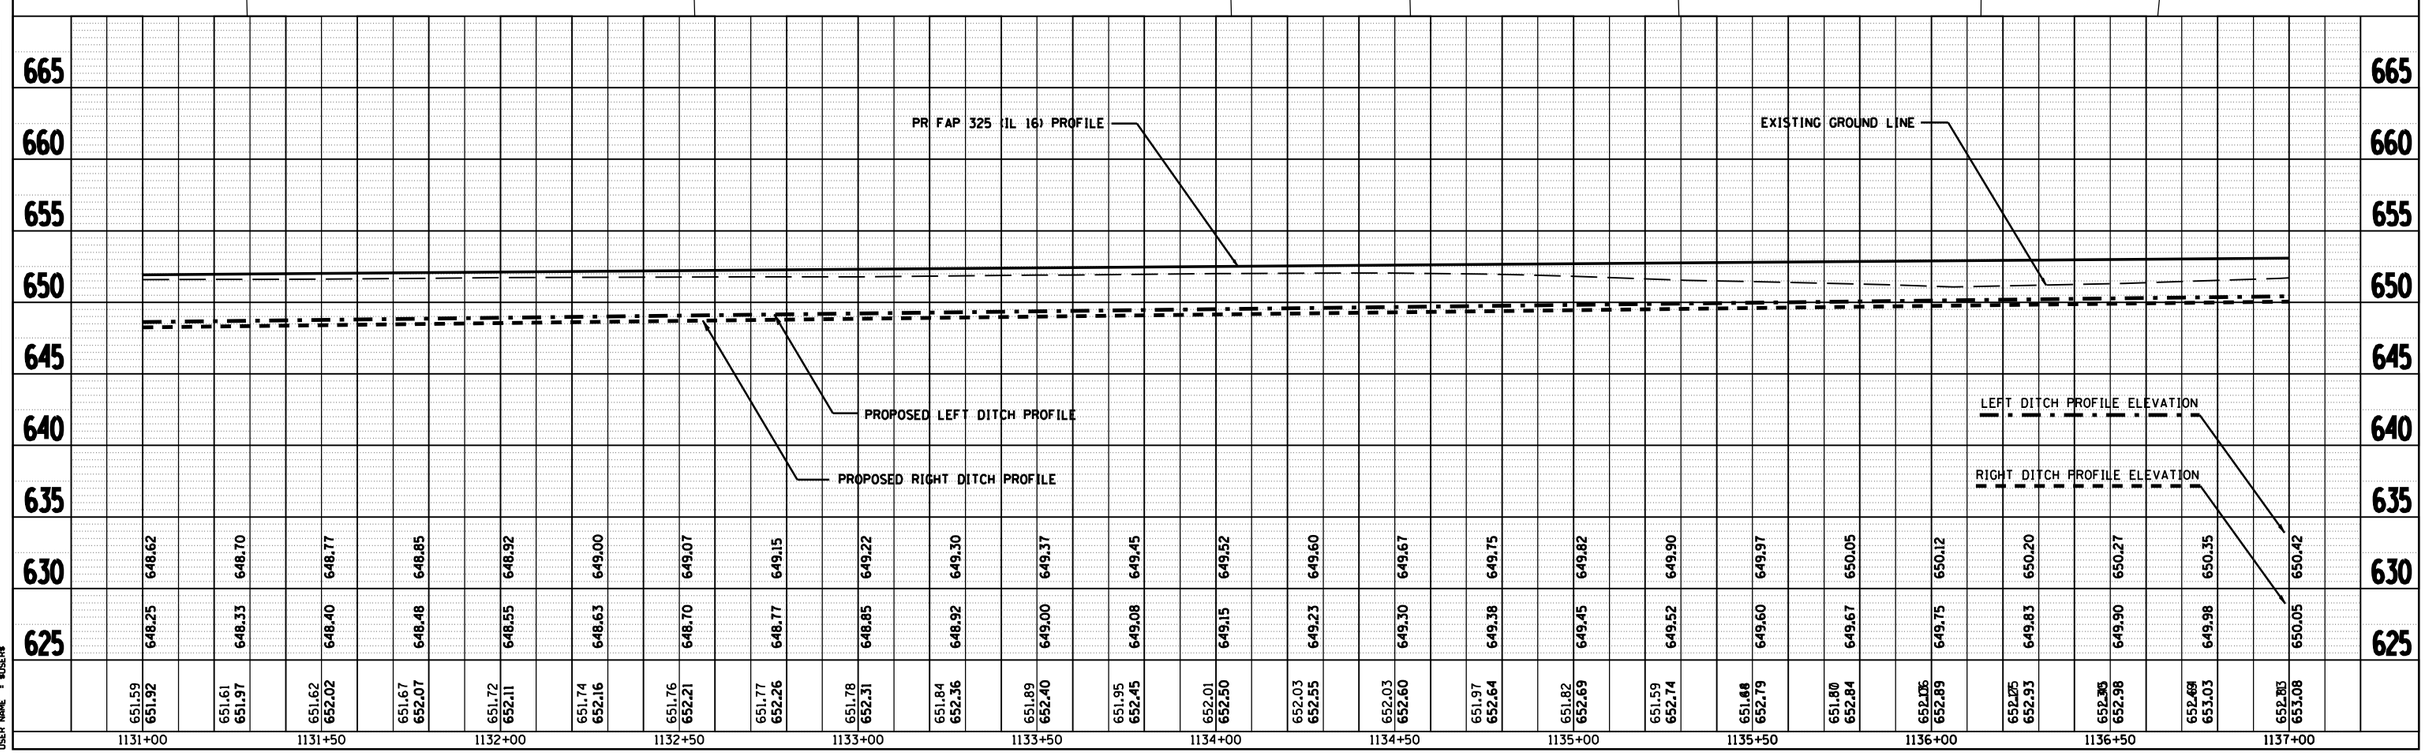

PLAN
SURVEYED
PLOTTED
ALIGNMENT CHECKED
R.O.W. STAKED
CADD FILE NAME
NOTE BOOK NO.
BY
DATE

PROFILE
SURVEYED
PLOTTED
GRADES CHECKED
BRIDGE
PLTW/TWE NOTATNS CHKD
NOTE BOOK NO.
BY
DATE

PLOT DATE = $DATE$
FILE NAME = $FILEN$
PLOT SCALE = $SCALE$
USER NAME = $USERN$

IL 16 – PART A