CONTRACT NO. 72232

F.A.P. RTE.	SECTION	COUNTY	TOTAL SHEETS	SHEET NO.
*	**	MACOUPIN	231	69
STA. 10+00		TO STA. 13+60		
FED. ROAD DIST. NO.	ILLINOIS	FED. AID PROJECT		

* FAP 325 & FAP 604
** 14R; 115RS-2; 116RS-4; 101RS-2

CONSTRUCTION ACTIVITIES ALONG NORTH STREET ARE LIMITED TO THE EARTH EXCAVATION REQUIRED TO GRADE THE RIGHT DITCH AND ASSOCIATED LANDSCAPING AND EROSION CONTROL PAY ITEMS. SEE TYPICAL SECTIONS AND CROSS SECTIONS.

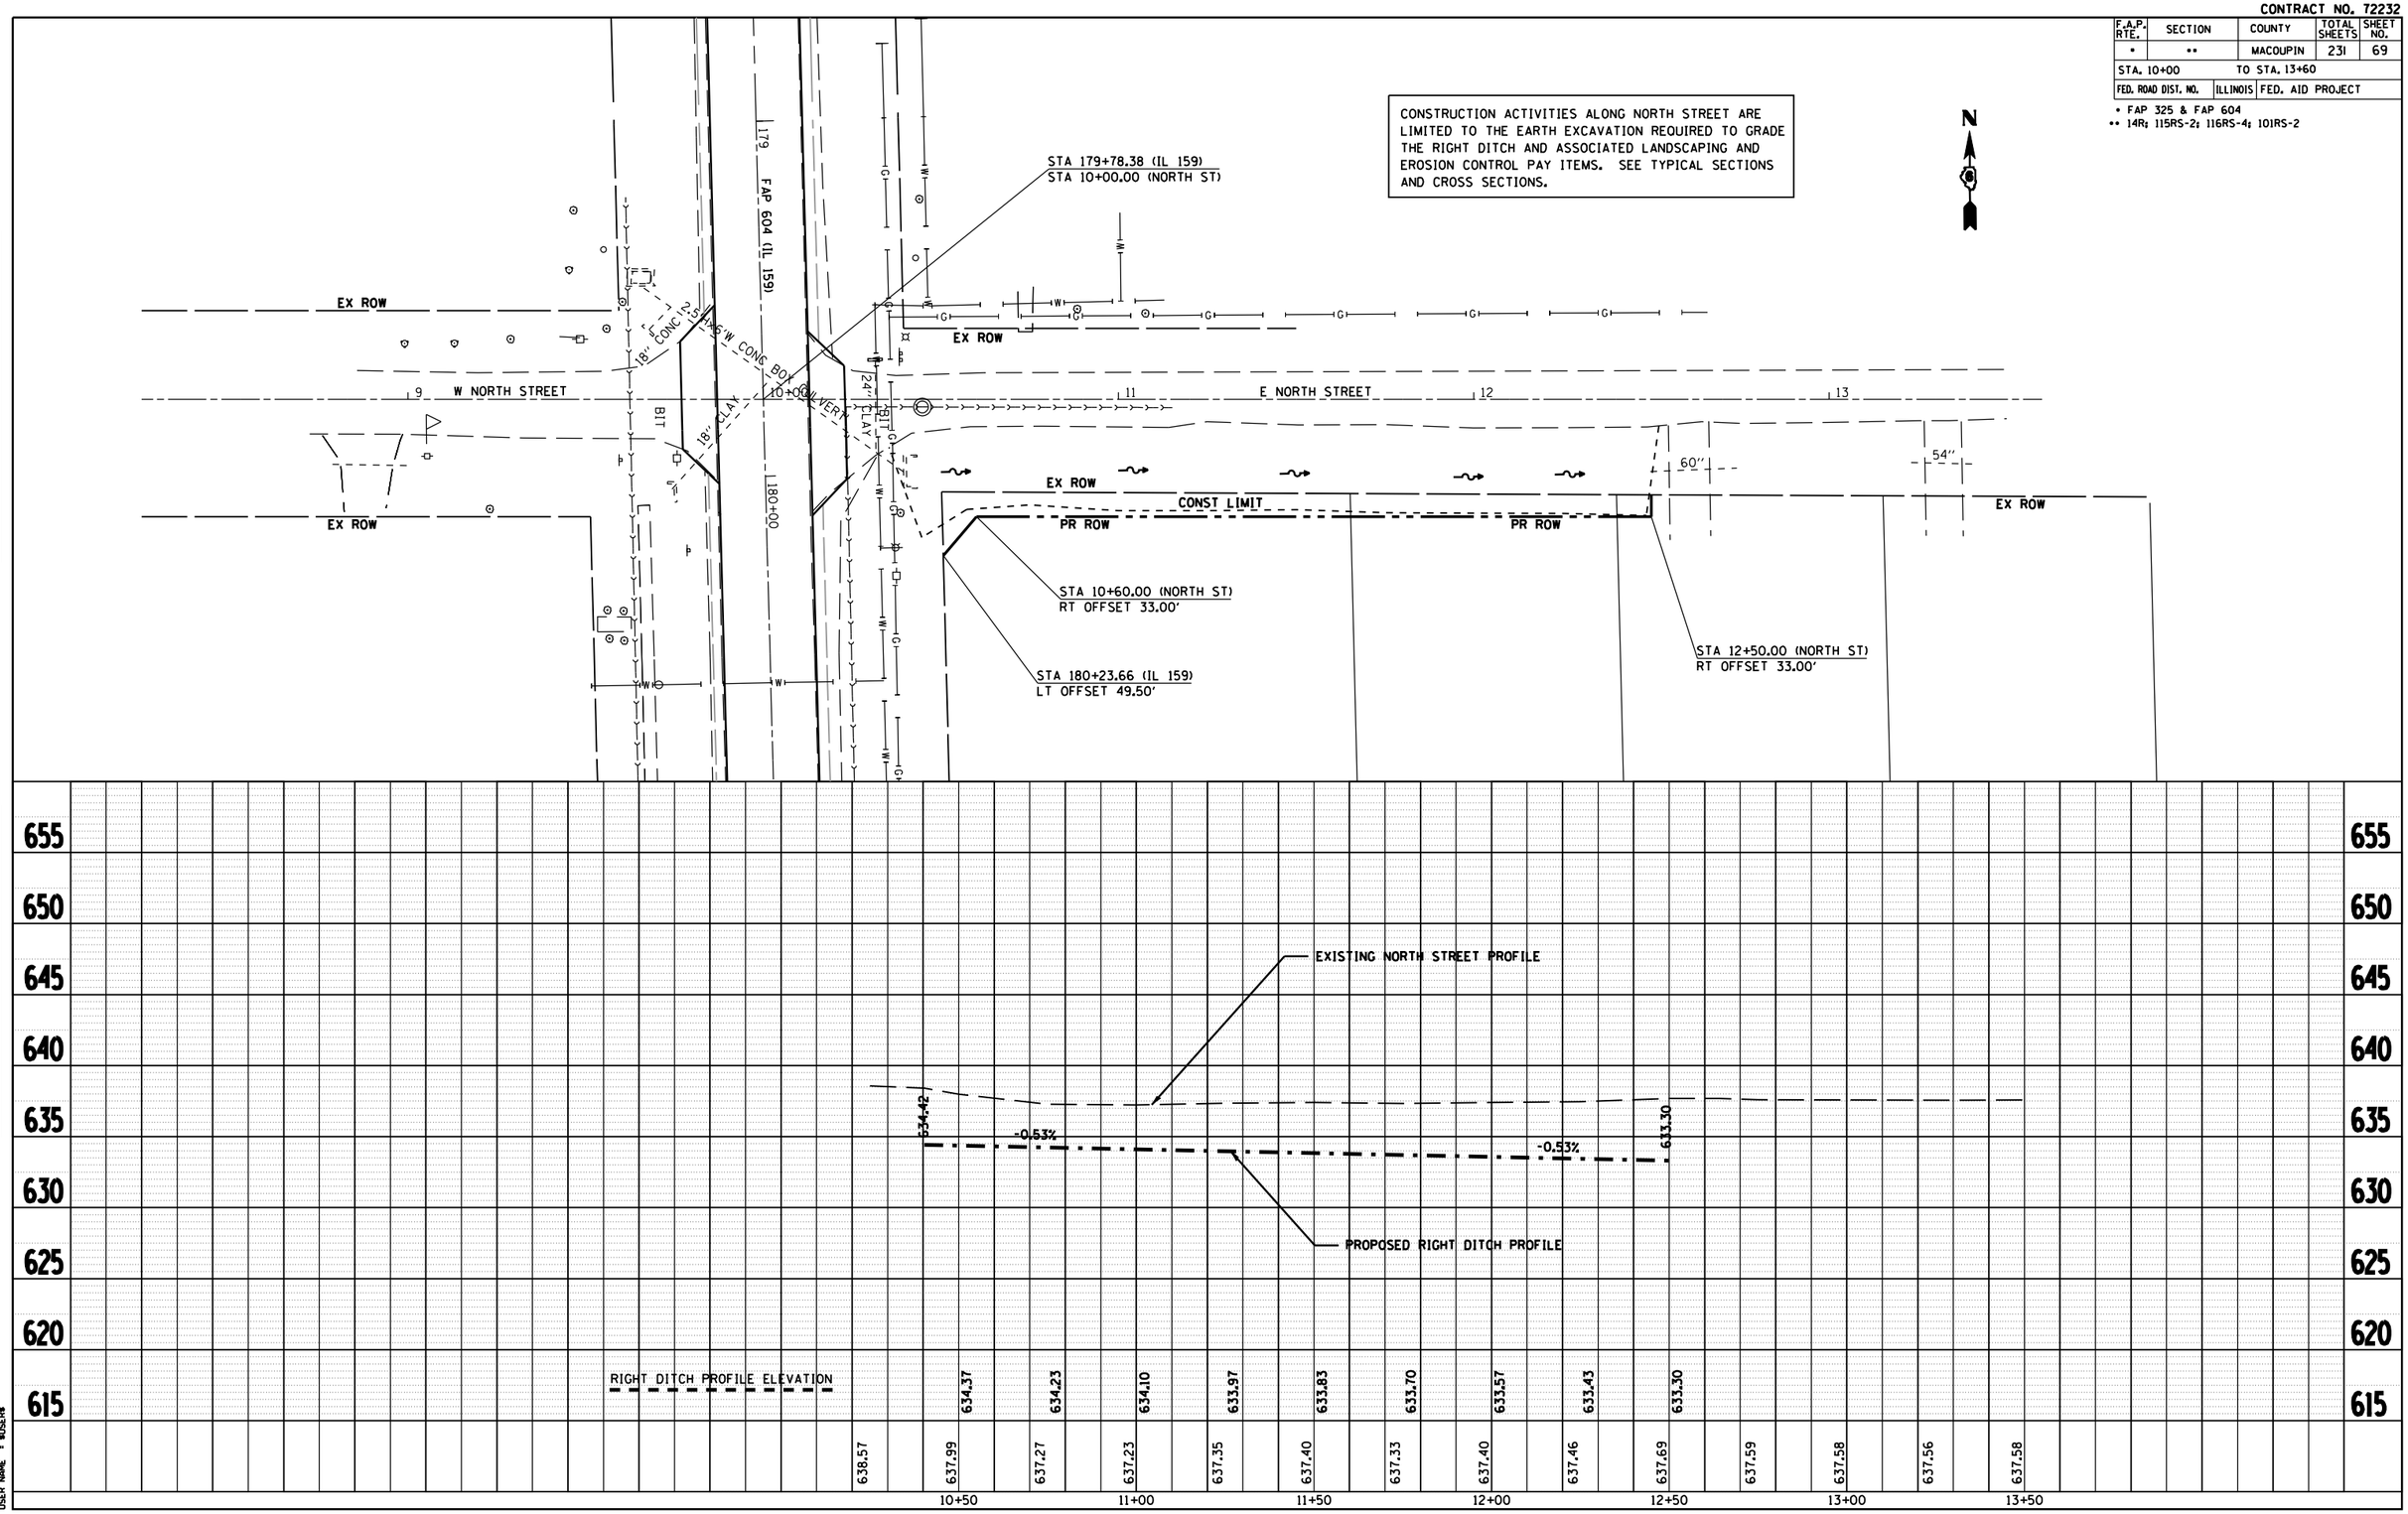

PLAN
SURVEYED
PLOTTED
ALIGNMENT CHECKED
RT. OF W. CHECKED
CADD FILE NAME
NOTE BOOK NO.
BY
DATE

PROFILE
SURVEYED
PLOTTED
GRADES CHECKED
B.M. NOTED
STRUCTURE NOTATNS CH'KD
NOTE BOOK NO.
BY
DATE

PLOT DATE = $DATE$
FILE NAME = $FILEL$
PLOT SCALE = $CSCALE$
PLOT BY = $USERS$
USER NAME

NORTH STREET – PART B