CONTRACT NO. 72232

F.A.P. RTE.	SECTION	COUNTY	TOTAL SHEETS	SHEET NO.
•	••	MACOUPIN	231	90
STA.		TO STA.		
FED. ROAD DIST. NO.	ILLINOIS	FED. AID PROJECT		

• FAP 325 & FAP 604
•• 14R; 115RS-2; 116RS-4; 101RS-2;

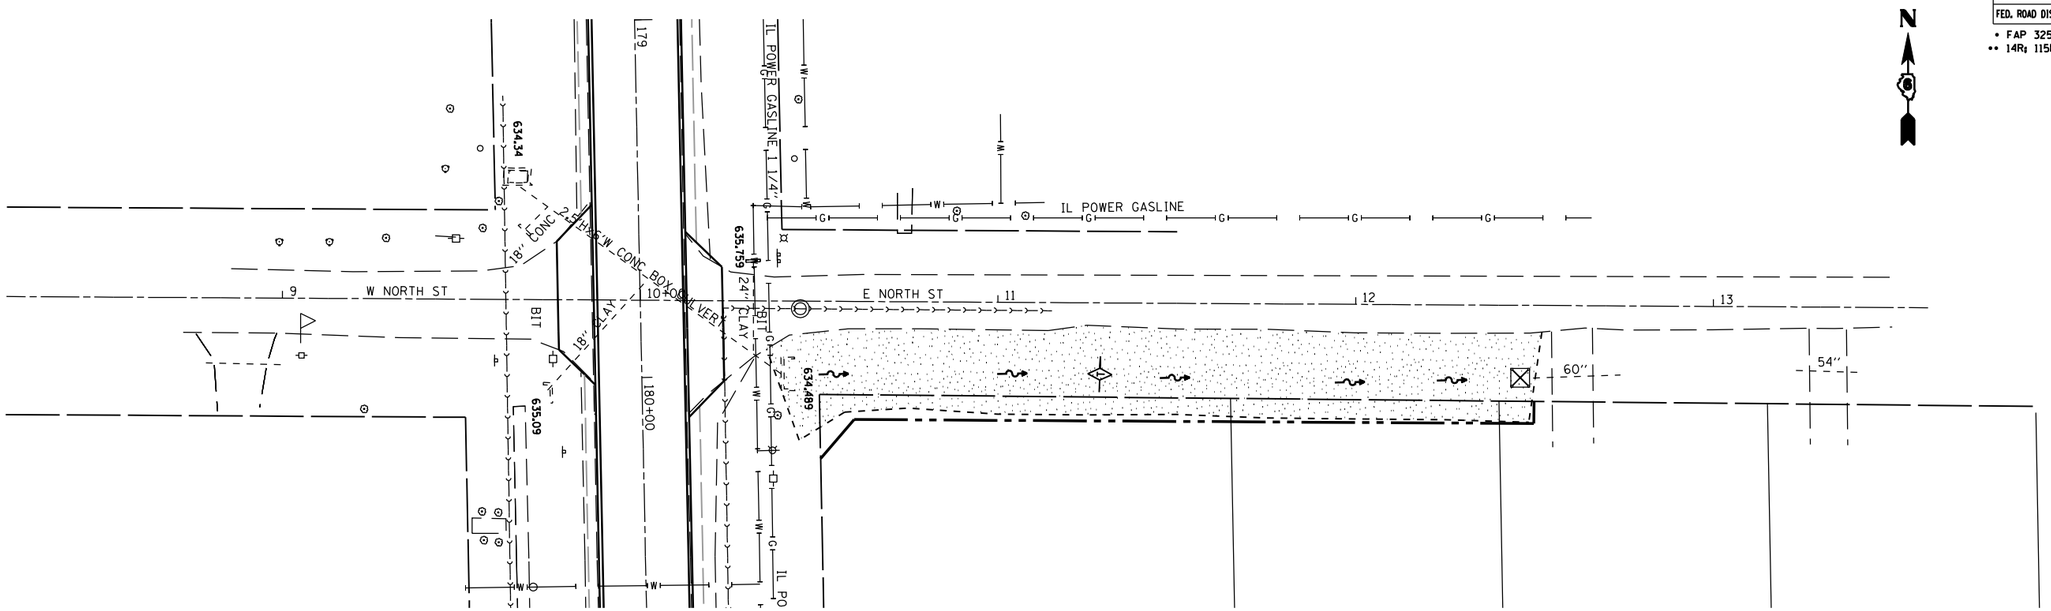

TEMPORARY EROSION CONTROL SEEDING

TEMPORARY DITCH CHECK

INLET AND PIPE PROTECTION

NORTH STREET

WARREN STREET

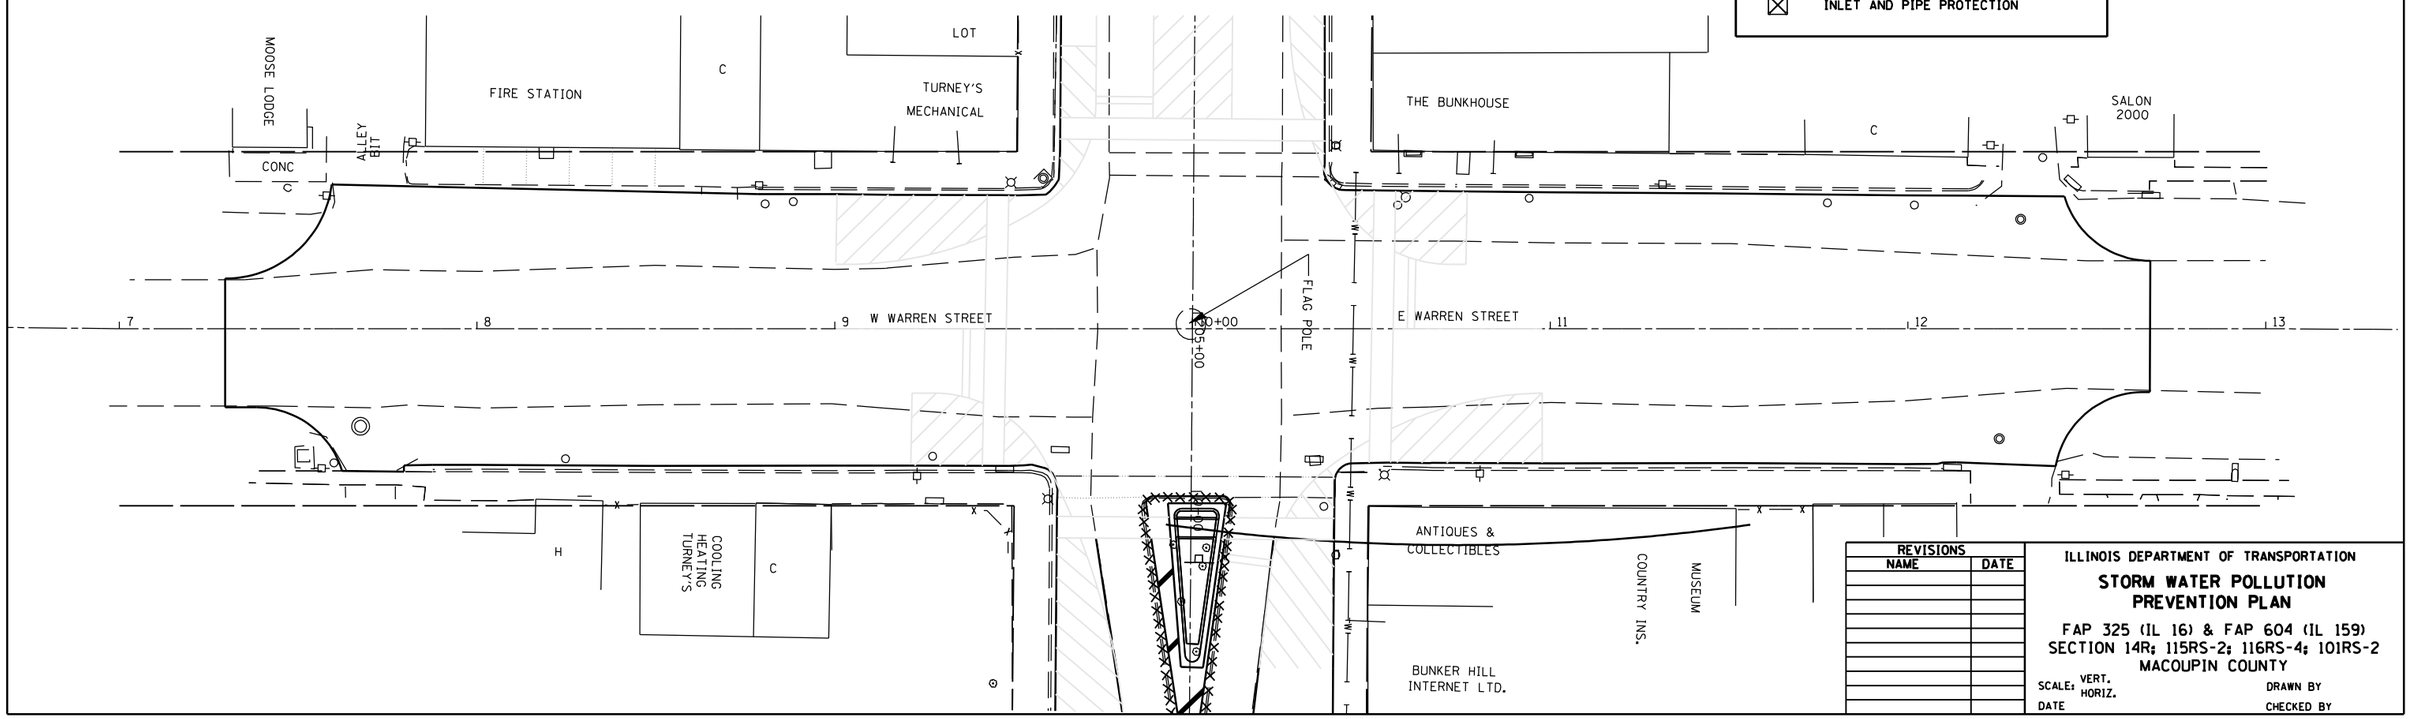

REVISIONS	
NAME	DATE

ILLINOIS DEPARTMENT OF TRANSPORTATION

STORM WATER POLLUTION PREVENTION PLAN

FAP 325 (IL 16) & FAP 604 (IL 159)
SECTION 14R; 115RS-2; 116RS-4; 101RS-2
MACOUPIN COUNTY

SCALE: VERT. HORIZ.
DATE
DRAWN BY
CHECKED BY

PLOT DATE : $DATE$
FILE NAME : $FILEL$
PLOT SCALE : $CSCALE$
REFERENCE : REF

NORTH STREET/WARREN STREET – PART C