CONTRACT NO. 72232

F.A.P. RTE.	SECTION	COUNTY	TOTAL SHEETS	SHEET NO.
•	••	MACOUPIN	231	133
STA. 1131+00.00		TO STA. 1132+00.00		
FED. ROAD DIST. NO.	ILLINOIS	FED. AID PROJECT		

• FAP 325 & FAP 604
•• 14R; 115RS-2; 116RS-4; 101RS-2

FINAL SURVEY NOTE BOOK	NO.	BY	DATE
SURVEYED			
PLOTTED			
TYPING DATE			
AREAS			
AREAS CHECKED			

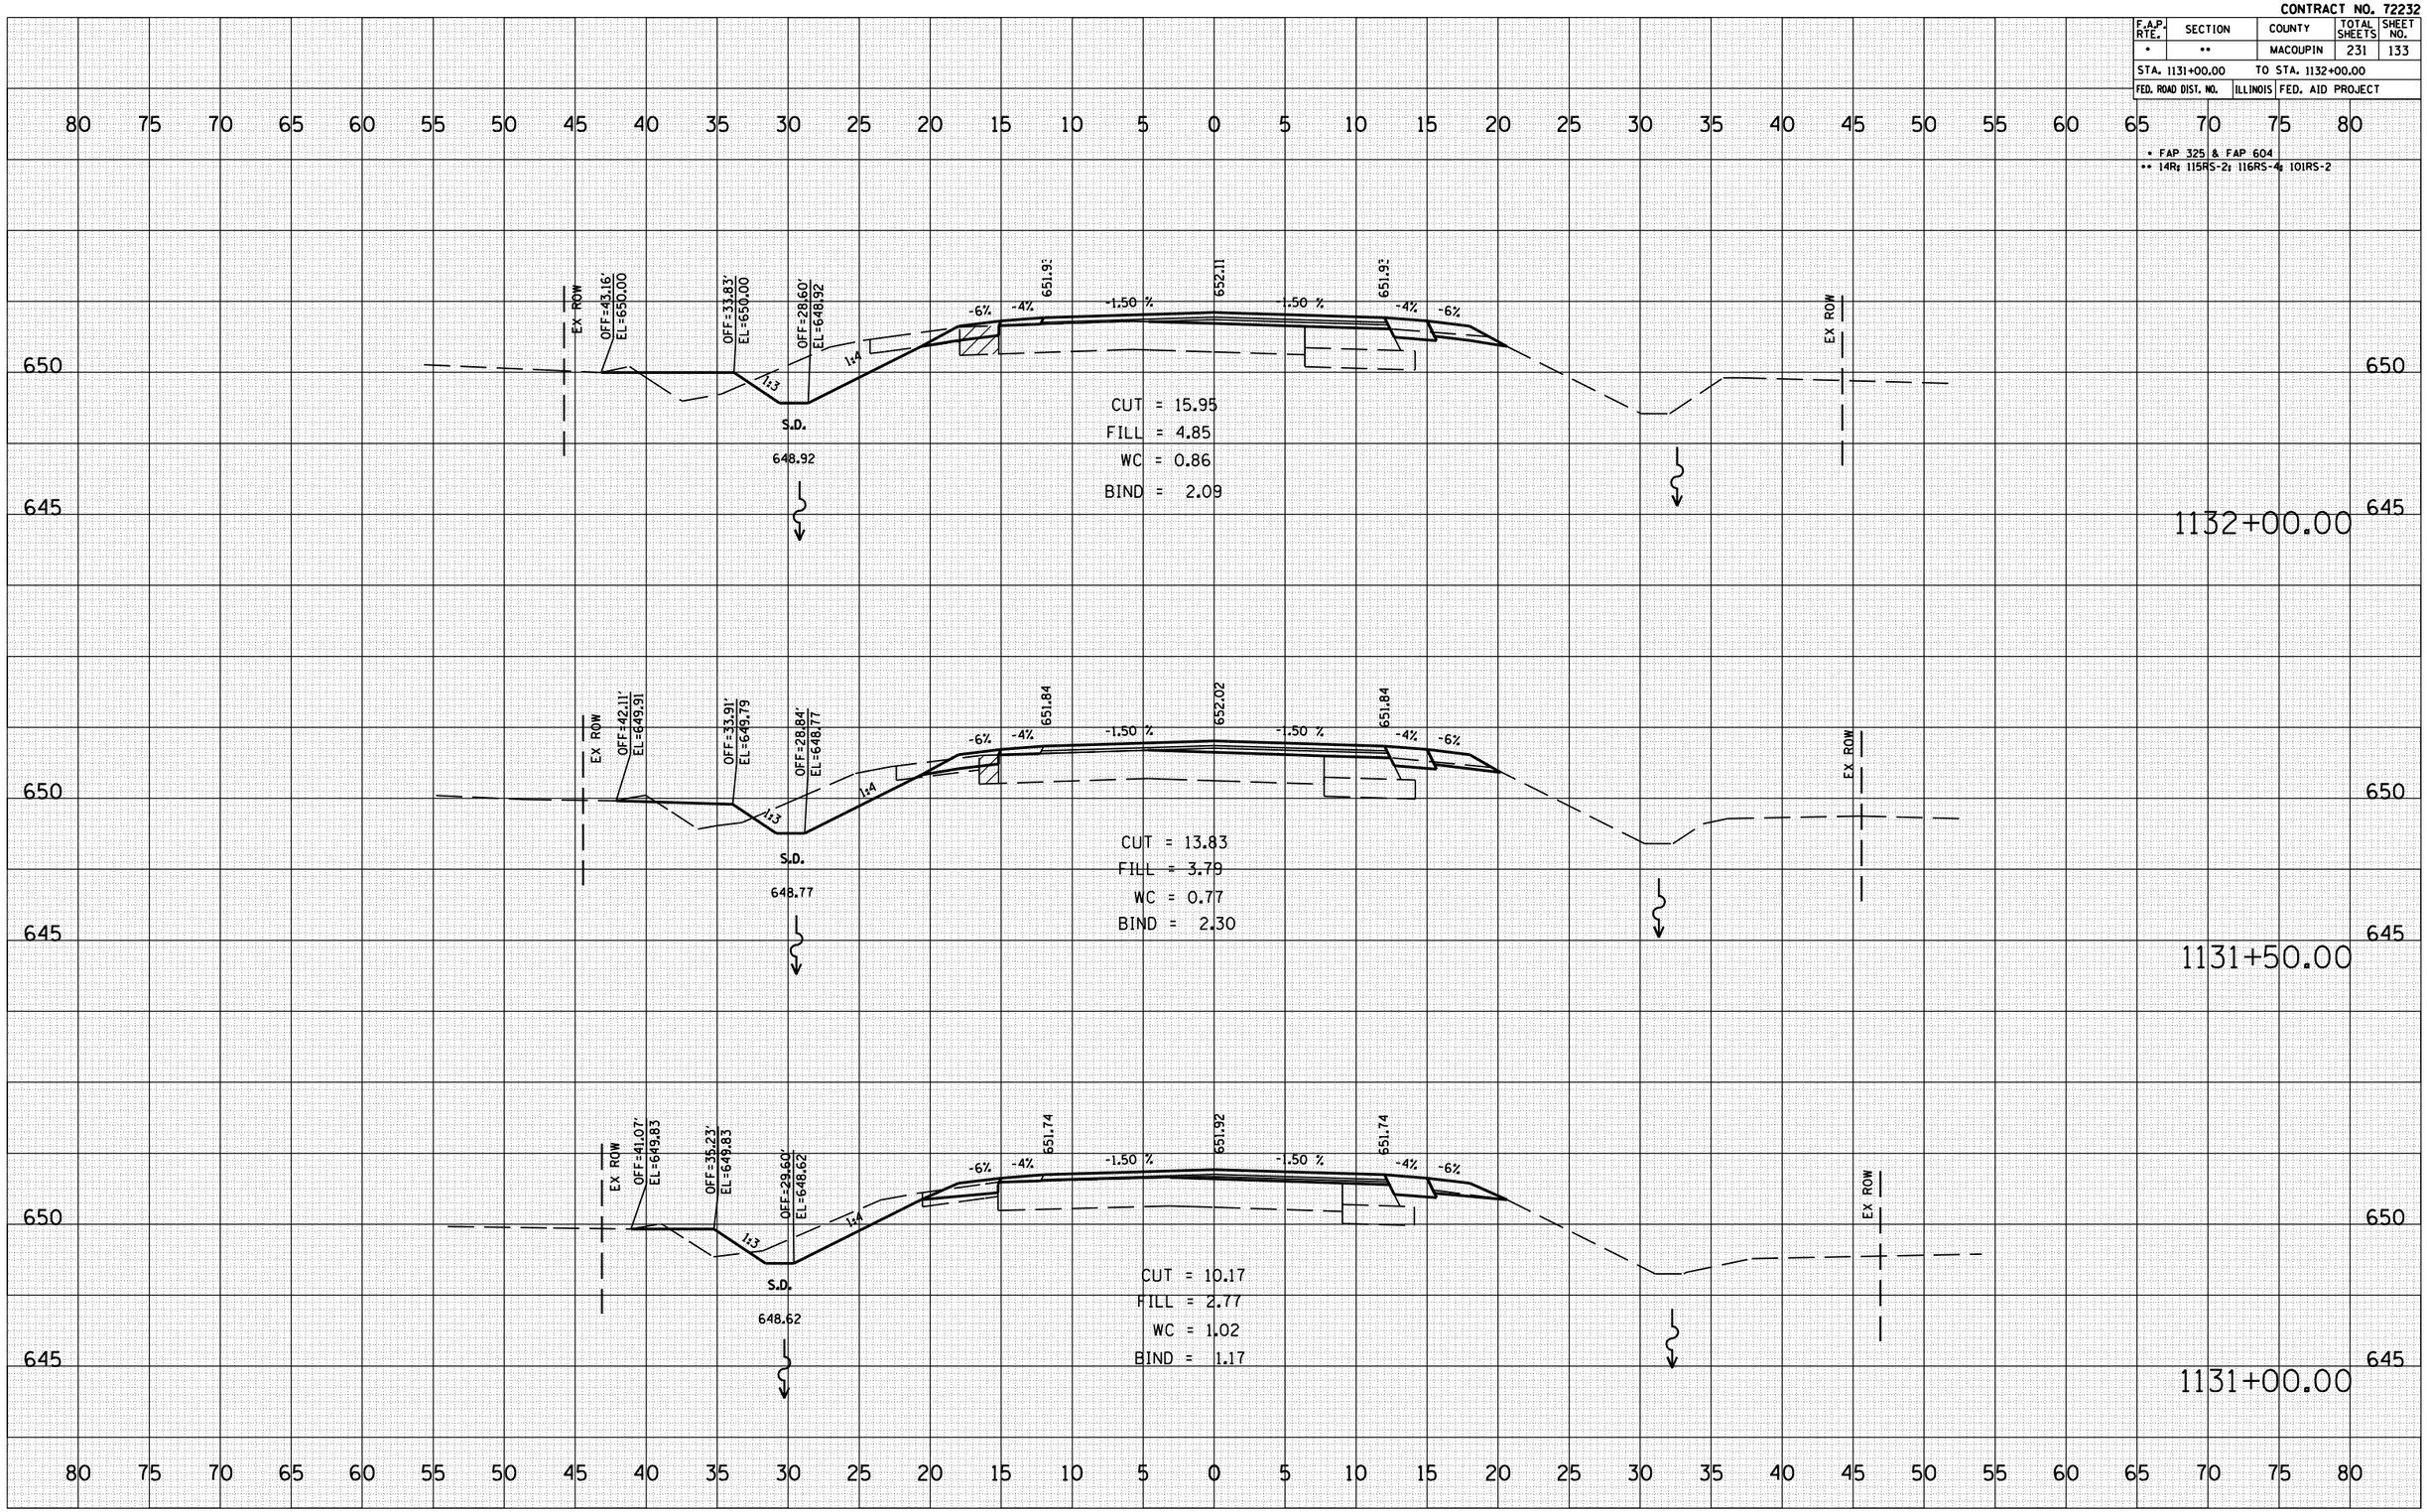

ORIGINAL SURVEY NOTE BOOK	NO.	BY	DATE
SURVEYED			
PLOTTED			
TYPING DATE			
AREAS			
AREAS CHECKED			

PLOT DATE = $DATE$
FILE NAME = $FILE$
PLOT SCALE = $SCALE$
USER NAME = $USER$

RTE 16 STAGE 3 FINAL